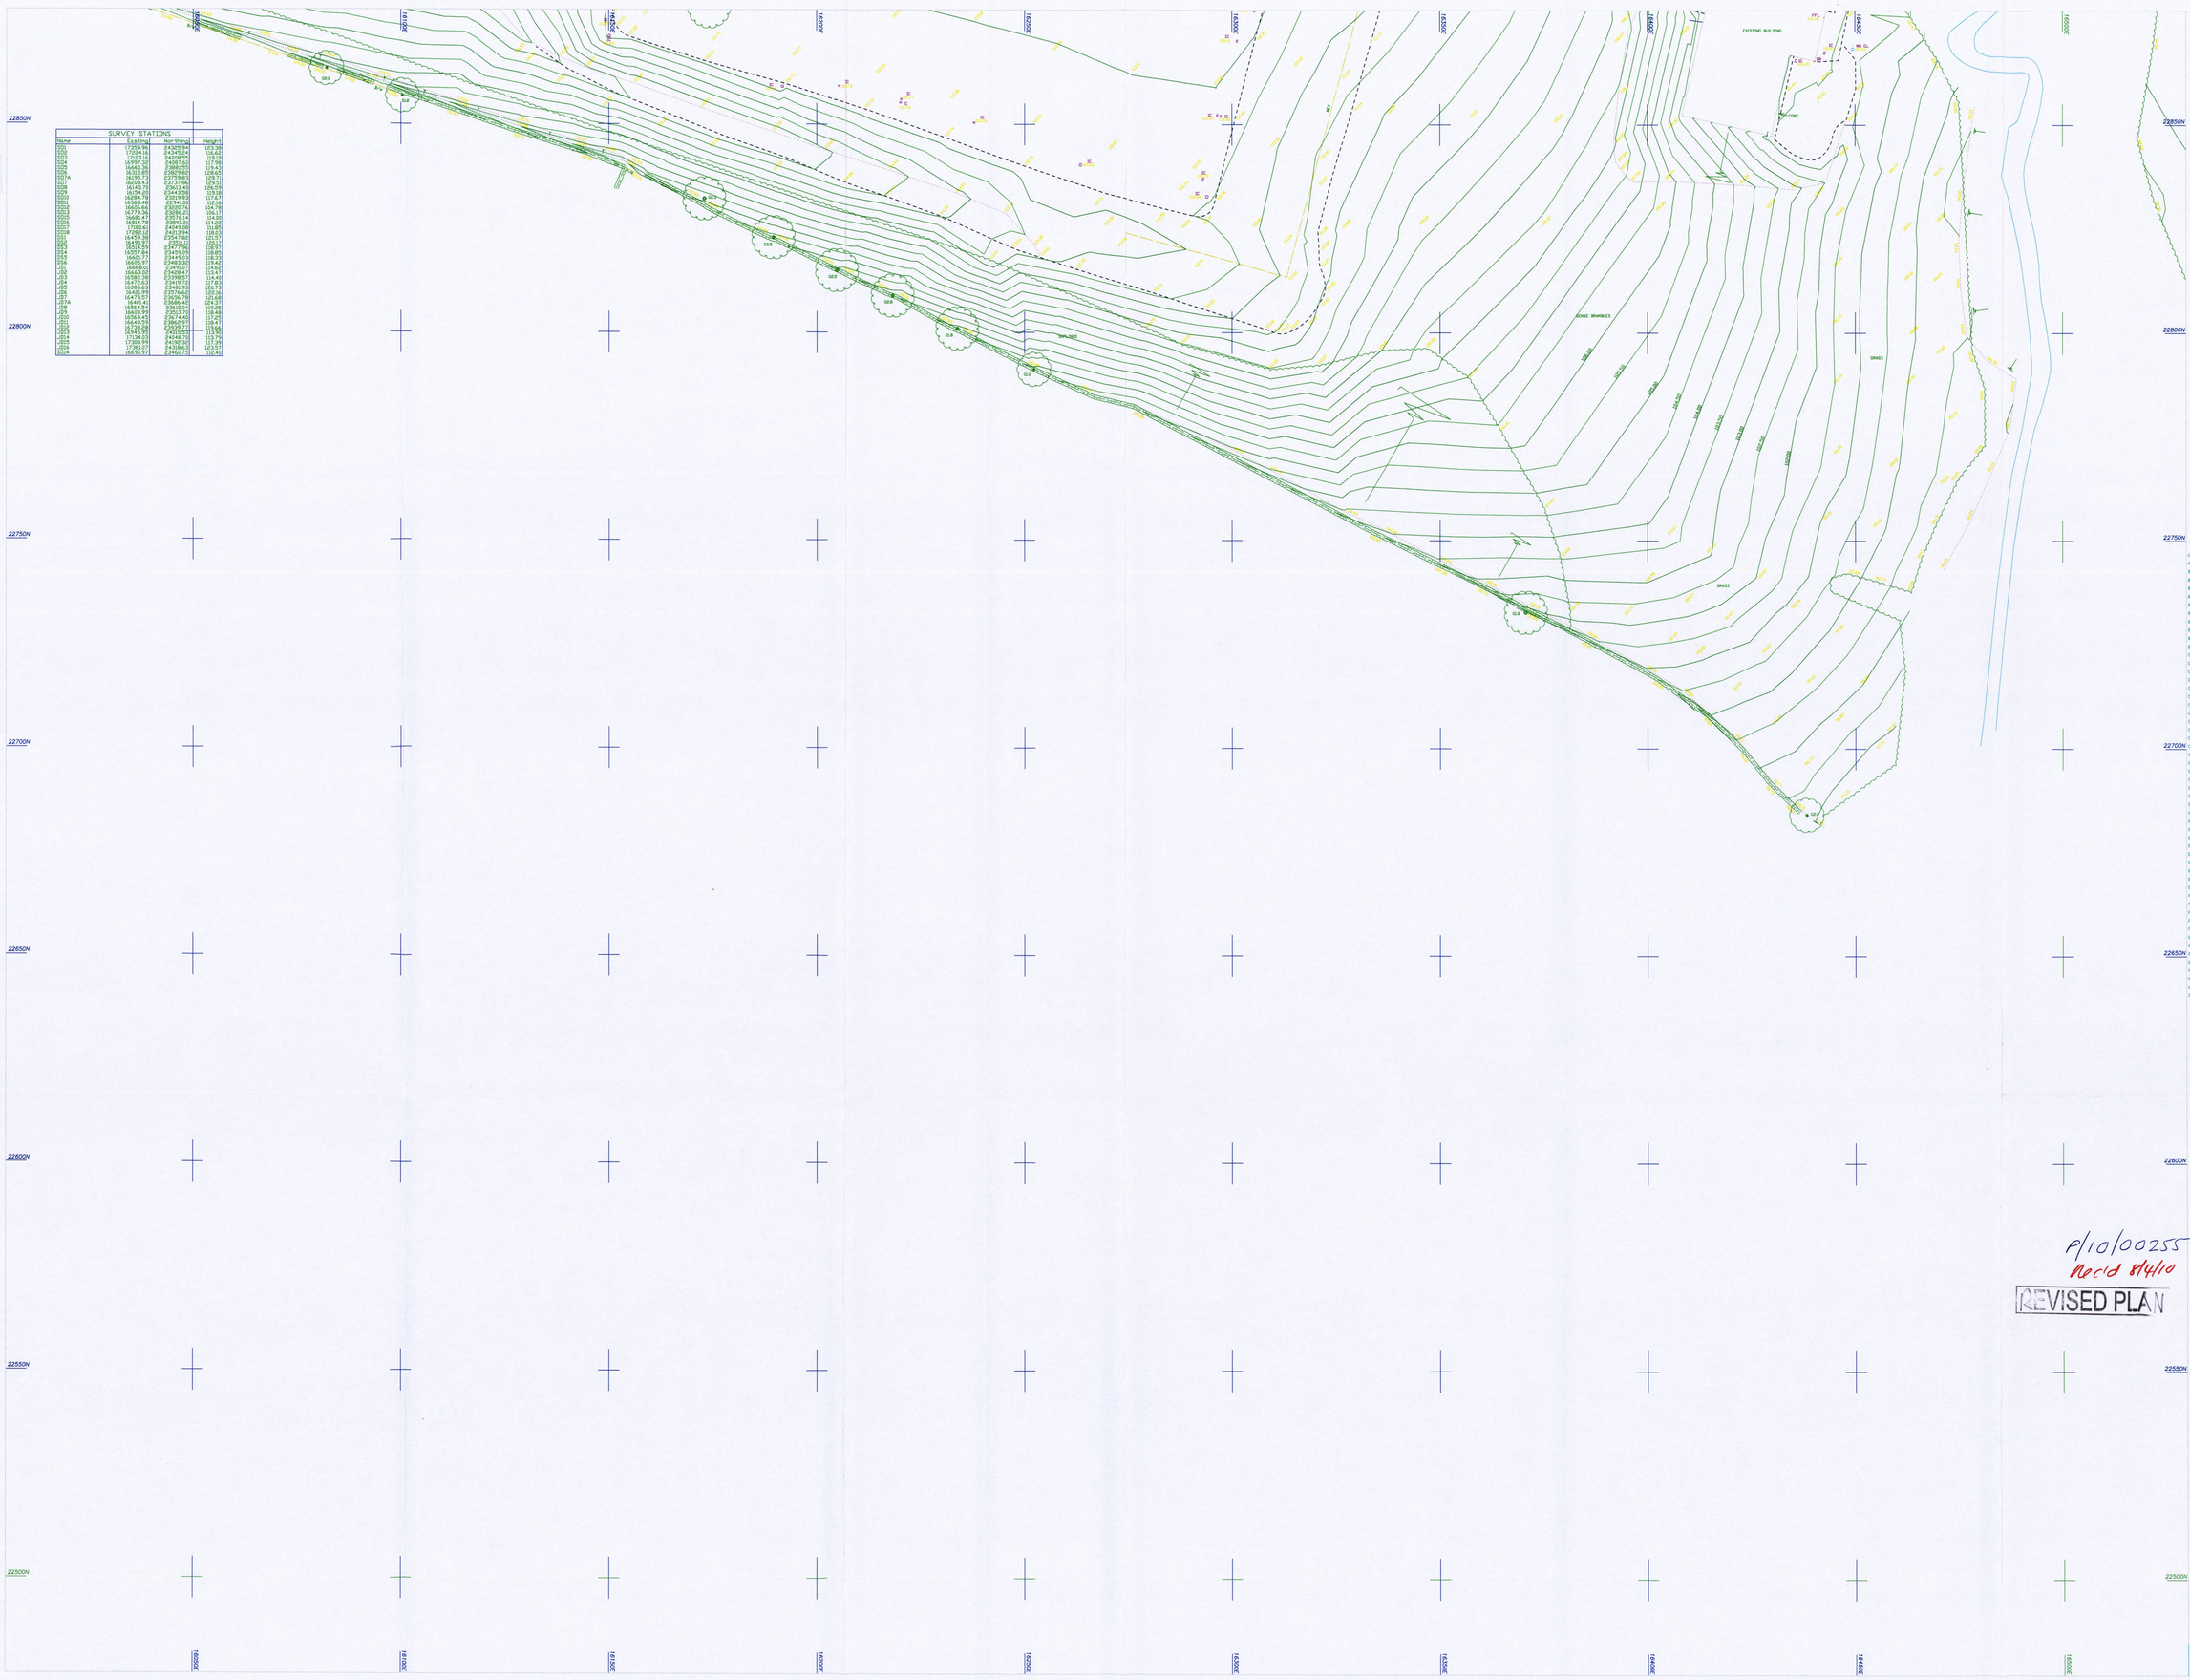

SURVEY STATIONS			
Name	Easting	Northing	Height
S01	17259.96	24305.94	123.28
S02	17234.16	24345.24	116.63
S03	16997.32	24337.62	117.86
S04	16997.32	24387.62	117.86
S05	16465.35	23880.95	119.41
S06	16313.87	23829.83	126.63
S07A	16195.73	23759.82	129.71
S07B	16195.73	23759.82	129.71
S08	16143.73	23613.46	126.39
S09	16154.28	23443.58	119.18
S10	16368.49	23294.02	117.61
S11	16368.49	23294.02	117.61
S12A	16456.42	23200.76	114.78
S12B	16779.36	23096.21	114.11
S13	16861.47	23076.14	114.00
S14	17086.61	24049.28	111.89
S15	17180.61	24049.28	111.89
S15B	17288.10	24213.94	118.23
S16	16479.39	23350.12	120.11
S17	16479.39	23350.12	120.11
S18	16354.29	23477.96	118.97
S19	16057.84	23429.09	118.60
S20	16650.97	23449.03	118.33
S21	16650.97	23449.03	118.33
S22	16668.00	23416.20	114.62
S23	16663.00	23408.47	113.47
S24	16663.00	23408.47	113.47
S25	16472.63	23318.12	117.83
S26	16386.63	23181.93	126.73
S27	16421.99	22724.60	122.26
S28	16421.99	22724.60	122.26
S29A	16405.71	23236.75	121.57
S29B	16544.94	23615.04	119.25
S30	16623.99	23513.70	118.48
S31	16623.99	23513.70	118.48
S32	16649.50	23862.90	118.47
S33	16738.28	23939.77	119.64
S34	16945.50	24016.50	119.90
S35	17108.89	24098.32	117.79
S36	17108.89	24098.32	117.79
S37	17361.07	24388.63	121.57
S38	16690.97	23460.73	118.45

© Survey Operations Limited 2008
Reproduction in whole or in part by any means is prohibited without the prior permission of Survey Operations Limited.

N

Note:
All levels relate to existing Site Datum.
Orientation to existing Site Grid.

Survey Control Markers established for Mapping purposes only and should not be used for Construction without the written approval of Survey Operations Ltd.

STANDARD REFERENCE & ABBREVIATIONS

AR0.....Assumed Route
AV.....Air Valve
B/W.....Buried Wire
BB.....Britains Beacon
BH.....Borehole
BL.....Bed Level
BS.....Bus Stop
BT Box.....British Telecom Box
BT.....British Telecom IC
BW.....Brick Wall
Bar.....Barrier
Bld.....Bollard
C/B.....Close Boarded
C/G.....Corrugated Iron
C/P.....Chestnut Paling
CB.....Control Box
CCTV.....Closed Circuit TV
CD.....Cable Duct
CH/L.....Chain Link
C.....Cover Level
CM.....Cable Marker
CO.....Column
CONC.....Concrete
CP.....Catch Pit
CPL.....Coping Level
CTV.....Cable Television
CW.....Concrete Block Wall
Chy.....Chimney
Cul.....Culvert
D.....Drainage Channel
DP.....Down Pipe
DR.....Drain
ESP.....Electricity Cable Pit
EJ.....Electricity Inspection Cover
E.....Expansion Joint
EJB.....Electricity Junction Box
EL SUB STN.....Electricity Sub Station
EL.....Eaves Level
ELB.....Electricity Box
EP.....Electricity Pole
ER.....Earth Rod
F/B.....Flower Bed
FFL.....Finished Floor Level
FH.....Fire Hydrant
FL.....Floor Level
FM.....Flagpole
GRA.....Grate (of tree)
G.....Gulley
GP.....Guide Post
GSV.....Gas Stop Valve
HDG.....Hoarding
HV.....High Voltage
Ht.....Height
I/R.....Iron Railing
IC.....Inspection Cover
IL.....Invert Level
KO.....Kerb Outlet
LB.....Letter Box
LP.....Lamp Post
MG.....Multi-Grill
Mo.....Manhole
MB.....Marker
MP/BS.....Mile Post or Stone
NP.....Street Name Plate
O/H.....Overhead
O/H L.....Overhead Transmission Line
OSBM.....Ordnance Survey Bench Mark
P/C.....Post & Chain
P/R.....Post & Rail
P/W.....Post & Wire
PAV.....Paving
PB.....Pillar Box
PC.....Pedestrian Crossing
PP.....Petrol Pump
PT.....Post or Pillar
RE.....Reading Eye
RS.....Road Sign
RTW.....Retaining Wall
RWP.....Rain Water Pipe
SAP.....Scaling
S.....Sump Level
SP.....Sign Post
S/V.....Stop Valve (unspecified)
SVP.....Soil Vent Pipe
Sto.....Stone Wall
Sfl.....Soffit Level
TB.....Traffic Bollard
TBM.....Temporary Bench Mark
TCB.....Telephone Call Box
TF.....Token Free Response
TSE.....Anchor Point (Route/Poles)
T.....Traffic Light
TLB.....Traffic Light Control Box
TM.....Toilet Machine
TW.....Tarmac
TP.....Telecommunications Pole
TPT.....Trig Pit
U/C.....Under Construction
U/G.....Underground
U/L.....Unable to LIFT (MAIL etc)
VDP.....Vehicle Detector Pad
V.....Vent Pipe
V/M.....Jubs Mesh
W.....Water Level
WM.....Water Meter
WO.....Wash Out
WST.....Water Stop Tap (above/kit)
WSV.....Water Stop Valve (metal)

	1	2
3	4	5
6	7	
8	9	
10		

SHEET LAYOUT

P/10/00255 & P/10/00256
Rec'd 8/4/10

REVISED PLAN

SurveY OPERATIONS
Smith Street, Skelmersdale, Lancs. WN8 8LN
Tel: 01695 725662 Fax: 01695 51816
EMail: mail@survops.co.uk - www.survops.co.uk

Client
Davis Langdon & Everest
MidCity Place
71 High Holborn
London, WC1V 6QS

Drawing Title
Topographical Survey of Land at :
NFC
Burton on Trent
Sheet 10 of 10

Scale(s)	1:500	Surveyor	JD
Date	Sep 08	Drawn	AC
Job Number	081064	Checked	MG

Sheet Size & Drg Number & Revision
A0 081064/010