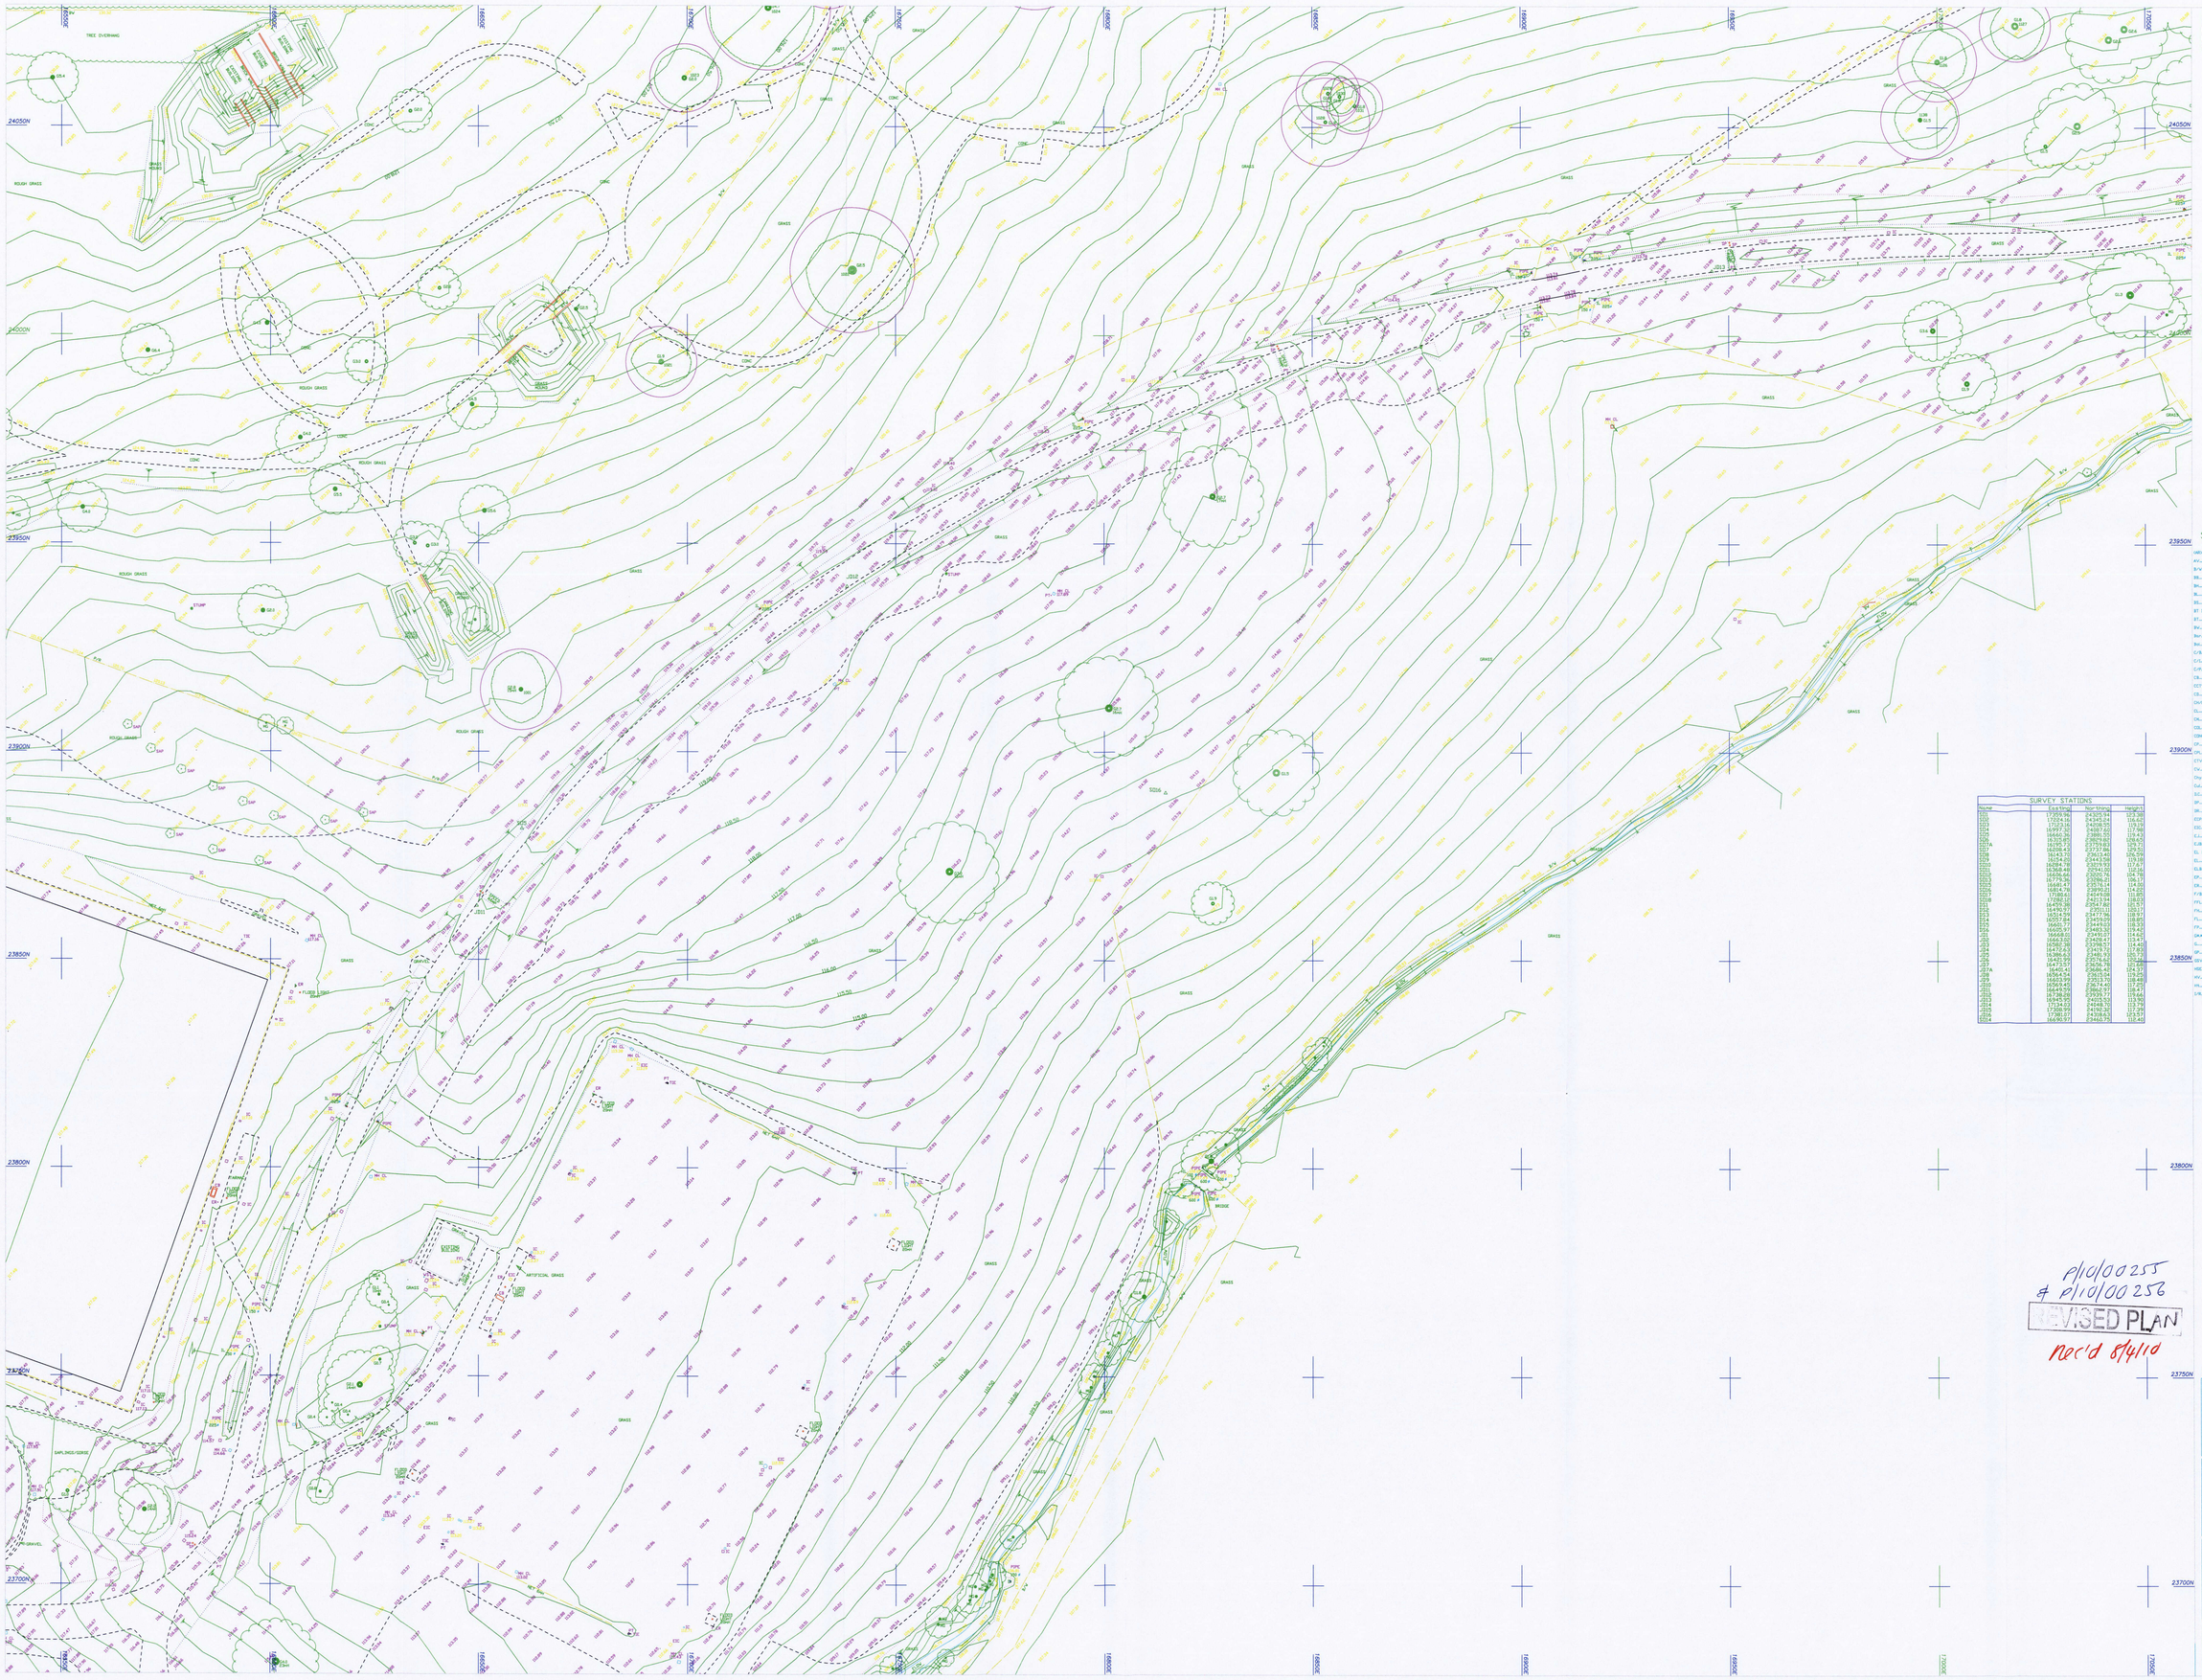

© Survey Operations Limited 2008
Reproduction in whole or in part by any means is prohibited without the prior permission of Survey Operations Limited.

N

Notes:

All levels relate to existing Site Datum. Orientation to existing Site Grid.

Survey Control Markers established for Mapping purposes only and should not be used for Construction without the written approval of Survey Operations Ltd.

STANDARD REFERENCE & ABBREVIATIONS

AR(R)....Assumed Route
AV.....Air Valve
B/W.....Barbed Wire
BB.....Bollard Beacon
BH.....Borehole
BL.....Bed Level
BS.....Bus Stop
BT Box...British Telecom Box
BT.....British Telecom SC
BW.....Brick Wall
Bur.....Burner
Bo.....Bollard
C/B.....Close Boarded
C/D.....Corrugated Drain
C/P.....Chestnut Paling
CB.....Control Box
CCTV....Closed Circuit TV
CD.....Cable Duct
Ch/L....Chain Link
CL.....Cover Level
CM.....Cable Marker
CO.....Column
CON.....Concrete
CP.....Catch Pit
CS.....Ceiling Level
CTV.....Cable Television
CW.....Concrete Block Wall
Chy.....Chimney
Cul.....Culvert
D.....Drainage Channel
DP.....Down Pipe
DR.....Drain
EB.....Electricity Cable Pit
EC.....Electricity Inspection Cover
E.J.....Expansion Joint
E.J B.....Electricity Junction Box
EL SUB STN..Electricity Sub Station
EL.....Event Level
El.B.....Electricity Box
EP.....Electricity Pole
ER.....Earth Rod
F/B.....Flower Bed
FFL.....Finished Floor Level
FH.....Fire Hydrant
FL.....Floor Level
FP.....Footpath
GAA.....Grate inf treat
G.....Gulley
GP.....Guide Post
GSV.....Gas Stop Valve
HG.....Housing
HV.....High Voltage
Ht.....Height
L/B.....Drain Rodding
IC.....Inspection Cover
I.....Invert Level
KO.....Kerb Outlet
L.B.....Letter Box
LP.....Lamp Post
ML.....Hand-Grip
MH.....Manhole
MKR.....Marker
MP.(R)...Mile Post or Stone
NP.....Street Name Plate
O/H.....Overhead
OH T.....Overhead Transmission Line
OSBM....Ordnance Survey Bench Mark
P/C.....Post & Chain
P/R.....Post & Rail
P/W.....Post & Wire
PAV.....Paving
PB.....Pillar Box
PC.....Pedestrian Crossing
PP.....Petrol Pump
PT.....Post or Pillar
RE.....Reading Eye
RS.....Road Sign
RTW.....Retaining Wall
RWP.....Rain Water Pipe
SAP.....Sapling
SL.....Sump Level
SP.....Sign Post
SV.....Stop Valve (unspecified)
SVP.....Soil Vent Pipe
SW.....Soffit Level
TB.....Traffic Bollard
TBM.....Temporary Bench Mark
TCB.....Telephone Call Box
TT.....Token From Receiver
TSE.....Anchor Point (Route/Poles)
TL.....Traffic Light
TLB.....Traffic Light Control Box
TN.....Ticket Machine
TW.....Tarmac
T.....Telecommunications Pole
TPT.....Trial Pit
U/C.....Under Construction
U/G.....Underground
UTS.....Unable to Lift (BLU etc)
VDP.....Vehicle Detector Pad
V.....Vent Pipe
V/R.....Wire Mesh
W.....Water Level
WM.....Water Meter
WO.....Wash Out
VST.....Water Stop Tap (above ws)
VSV.....Water Stop Valve (below)

SURVEY STATIONS

Name	Easting	Northing	Height
1100	17324.16	24345.24	16.62
1101	17373.16	24208.55	17.19
1102	16997.32	24187.62	17.96
1103	16660.36	23881.60	19.43
1107A	16763.73	23793.63	19.73
1107	16764.7	23793.63	19.71
1108	16286.43	23737.86	19.51
1109	16154.29	23443.56	19.09
1110	16154.0	23443.56	19.09
1111	16284.78	23319.93	17.67
1112	16368.48	23241.32	16.76
1113	16579.56	23060.21	16.19
1114	16773.36	23060.21	16.19
1115	16661.7	23016.4	14.30
1116	16814.76	22890.21	14.02
1117	17127.9	22623.94	13.63
1118	17292.12	22513.94	13.53
1121	16459.38	22547.80	15.57
1122	16454.72	22711.1	15.61
1123	16501.84	22711.1	15.61
1124	16501.84	22459.59	18.92
1125	16605.77	22459.59	19.33
1126	16605.97	22461.53	19.42
1127	16663.38	22461.53	19.42
1128	16663.20	22459.47	13.47
1133	16582.38	23398.57	14.40
1134	16582.4	23398.57	14.40
1135	16395.74	23475.72	15.03
1136	16401.59	23475.72	15.03
1137	16473.57	23526.76	17.68
1137A	16401.41	23686.42	18.37
1138	16401.41	23686.42	18.37
1139	16553.79	23513.76	18.48
1140	16569.45	23674.40	17.95
1141	16738.09	23674.40	17.95
1142	16738.09	23555.77	18.64
1143	16945.95	24025.52	13.55
1144	17134.53	24148.76	13.79
1145	17308.99	24192.32	13.39
1146	17308.99	24192.32	13.39
1147	16690.97	24345.79	13.40

SHEET LAYOUT

	1	2
3	4	5
6	7	
8	9	
10		

P10/00255
& P10/00256
REVISED PLAN
Rec'd 8/4/10

SurveY OPERATIONS
Smith Street, Skelmersdale, Lancs. WN8 8LN
Tel: 01695 725662 Fax: 01695 51816
EMail: mail@survops.co.uk - www.survops.co.uk

Client
Davis Langdon & Everest
MidCity Place
71 High Holborn
London, WC1V 6QS

Drawing Title
Topographical Survey of Land at :
NFC
Burton on Trent
Sheet 4 of 10

Scale(s)	1:500	Surveyor	JD
Date	Sep 08	Drawn	AC
Job Number	081064	Checked	MG

Sheet Size & Drg Number & Revision
A0 081064/004