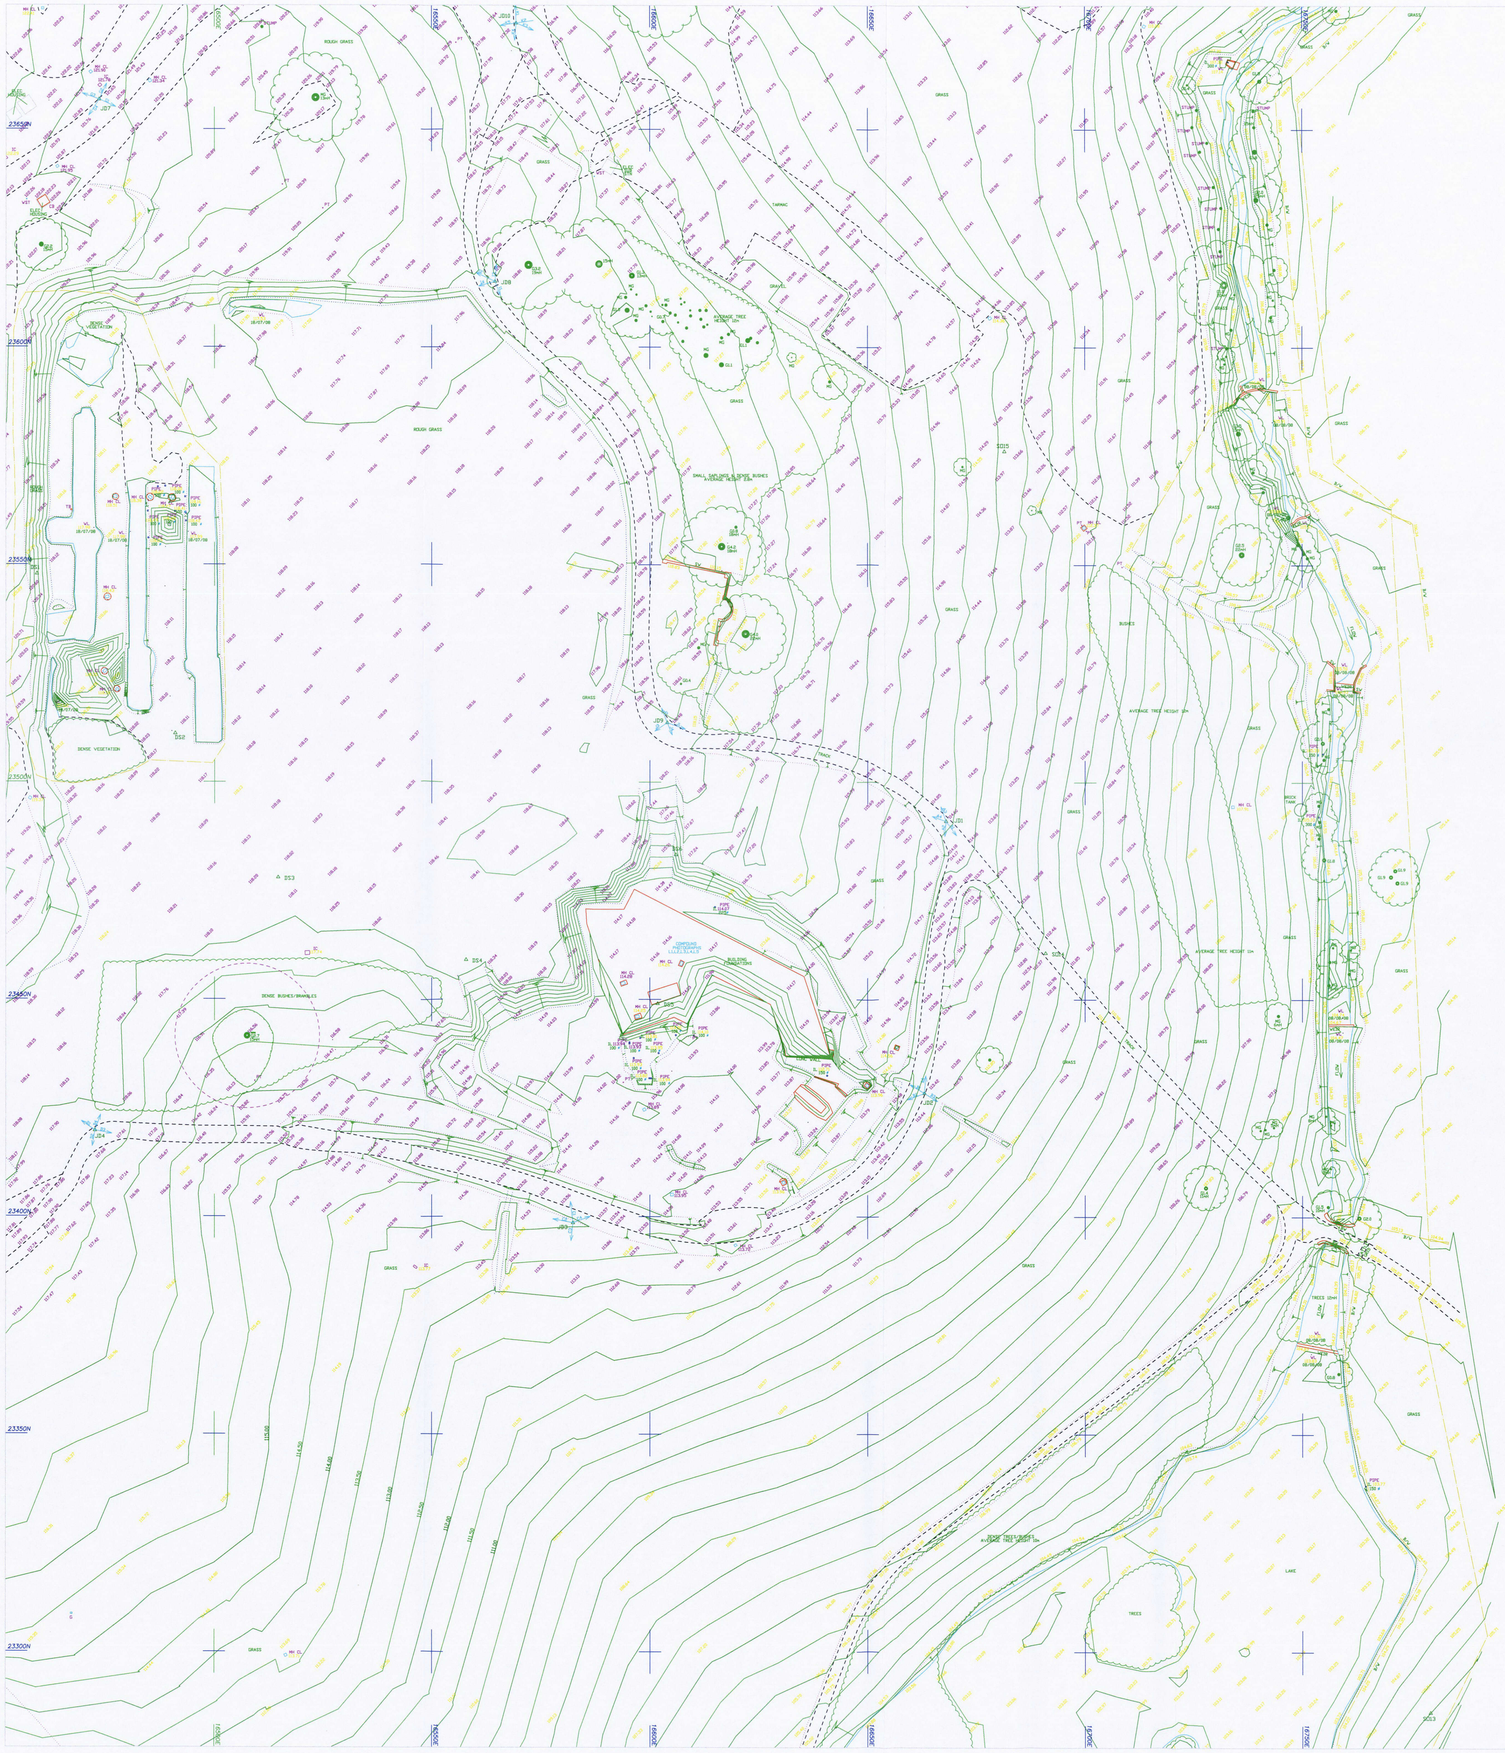

SURVEY STATIONS			
Name	Easting	Northing	Height
3001	173204.96	243938.64	115.30
3002	173214.26	243945.04	116.69
3003	173273.26	243892.50	117.19
3004	169972.30	240867.60	117.96
3005	169975.30	240864.60	117.96
3006	169370.85	239579.80	118.65
3007A	169969.71	237759.83	119.71
3007	169969.71	237759.83	119.71
3008	169433.33	236013.46	116.59
3009	169248.80	234433.58	119.18
3010	169284.78	233013.50	117.43
3011	169368.46	232410.00	117.16
3012	169368.46	232410.00	117.16
3013	167779.36	230862.21	114.17
3014	166851.47	230376.14	114.20
3015	166851.47	230376.14	114.20
3016	170800.61	242459.08	118.80
3018	170992.16	242139.94	118.53
3021	169422.29	241740.60	115.73
3022	169422.29	241740.60	115.73
3023	169394.94	241775.12	118.97
3024	169577.84	234579.09	118.85
3025	169605.77	234473.03	118.32
3026	169605.77	234473.03	118.32
3027	166660.50	234931.37	114.62
3028	166632.00	234868.47	113.47
3029	166632.00	234868.47	113.47
3031	169270.23	235313.57	117.83
3032	169270.23	235313.57	117.83
3033	169401.99	235276.40	120.14
3037	169473.51	235254.79	121.68
3037A	169473.51	235254.79	121.68
3038	169614.54	235215.04	119.27
3039	169633.99	235213.76	118.48
3040	169641.43	235214.90	117.29
3041	169649.09	235216.27	116.44
3042	169649.09	235216.27	116.44
3043	169403.95	240203.51	113.99
3044	173124.01	1496[illegible]	113.79
3045	173124.01	1496[illegible]	113.79
3046	172961.97	243012.52	113.27
3047	166969.97	234403.52	113.40

© Survey Operations Limited 2008
Reproduction in whole or in part by any means is prohibited without the prior permission of Survey Operations Limited.

N

Note:
All levels relate to existing Site Datum. Orientation to existing Site Grid.

Survey Control Markers established for Mapping purposes only and should not be used for Construction without the written approval of Survey Operations Ltd.

STANDARD REFERENCE & ABBREVIATIONS

AR(..)....Assumed Route
AV....Air Valve
B/V....Borhole Valve
BB....Bellaths Beacon
Bm....Barometer
BL....Bed Level
BS....Box Stop
BT Box....British Telecom Box
BT....British Telecom IC
Bv....Brick Vault
Bar....Barrier
Bd....Bollard
C/B....Close Boarded
C/I....Corrugated Iron
C/P....Chestnut Paling
CB....Control Box
CCTV....Closed Circuit TV
CD....Cable Duct
CH/L....Chain Link
CL....Cover Level
CM....Cable Marker
CO....Column
CONC....Concrete
Ch....Catch Pit
CPL....Coping Level
CTV....Cable Television
CV....Concrete Block Vault
Chy....Chimney
Cul....Culvert
D.C....Drainage Channel
DP....Down Pipe
DR....Drain
ECP....Electricity Cable Pit
EBI....Electricity Inspection Cover
Ex....Expansion Joint
E.B....Electricity Junction Box
EL SUB STN....Electricity Sub Station
EL....Eave Level
Eb....Electricity Box
EP....Electricity Pole
ER....Earth Rod
F/B....Flower Bed
FFL....Finished Floor Level
Fh....Fire Hydrant
Fl....Floor Level
FP....Flagpole
GHA....Girth (of tree)
G....Gulley
GP....Guide Post
GSV....Gas Stop Valve
HDG....Hooding
HV....High Voltage
Ht....Height
I/R....Iron Railing
I....Inspection Cover
I....Invert Level
KO....Kerb Outlet
LB....Letter Box
LP....Lamp Post
MG....Auto-Gate
Mk....Markers
MKR....Marker
MP,MS....Mile Post or Stone
MP....Street Name Plate
O/H....Overhead
O/H....Overhead Transmission Line
OSBM....Ordnance Survey Bench Mark
P/C....Post & Chain
P/R....Post & Rail
P/V....Post & Wire
PAV....Paving
PB....Pillar Box
PC....Pedestrian Crossing
PP....Petrol Pump
PT....Post or Pillar
RE....Reading Eye
RS....Road Sign
RW....Retaining Wall
RWP....Rain Water Pipe
SAP....Sapling
SL....Sump Level
SP....Sign Post
SV....Stop Valve (unspecified)
SVP....Soil Vent Pipe
SV....Stone Wall
SoL....Soffit Level
T.B....Traffic Bollard
TBM....Temporary Bench Mark
TCB....Telephone Call Box
TF....Token Free Records
TE....Anchor Point (Mast/Poles)
TL....Traffic Light
TLB....Traffic Light Control Box
TL....Toilet Machine
TM....Turnup
TP....Telecommunications Pole
TPIT....Trial Pit
U/C....Under Construction
U/G....Underground
U/S....Under to Lift (BLU etc)
VDP....Vehicle Detector Pad
V....Vent Pipe
W/M....Wire Mesh
W....Water Level
WM....Water Meter
WO....Wash Out
WST....Water Stop Tap (sleeve/kit)
WSV....Water Stop Valve (manual)

	1	2
3	4	5
6	7	
8	9	
10		

REVISED PLAN
Rec'd - 24/1/10

d/10/00255 & d/10/00256

Survey OPERATIONS
Smith Street, Skelmersdale, Lancs. WN8 8LN
Tel: 01695 725662 Fax: 01695 51816
EMail: mail@survops.co.uk - www.survops.co.uk

Client
Davis Langdon & Everest
MaCity Place
71 High Holborn
London, WC1V 6QS

Drawing Title
Topographical Survey of Land at :
NFC
Burton on Trent
Sheet 7 of 10

Scale(s) 1:500	Surveyor JD
Date Sep 08	Drawn AC
Job Number 081064	Checked MG

Sheet Size & Drg Number & Revision
A0 081064/007