09003-371/01
Hotel Section 2 - 2
Scale: 1:20

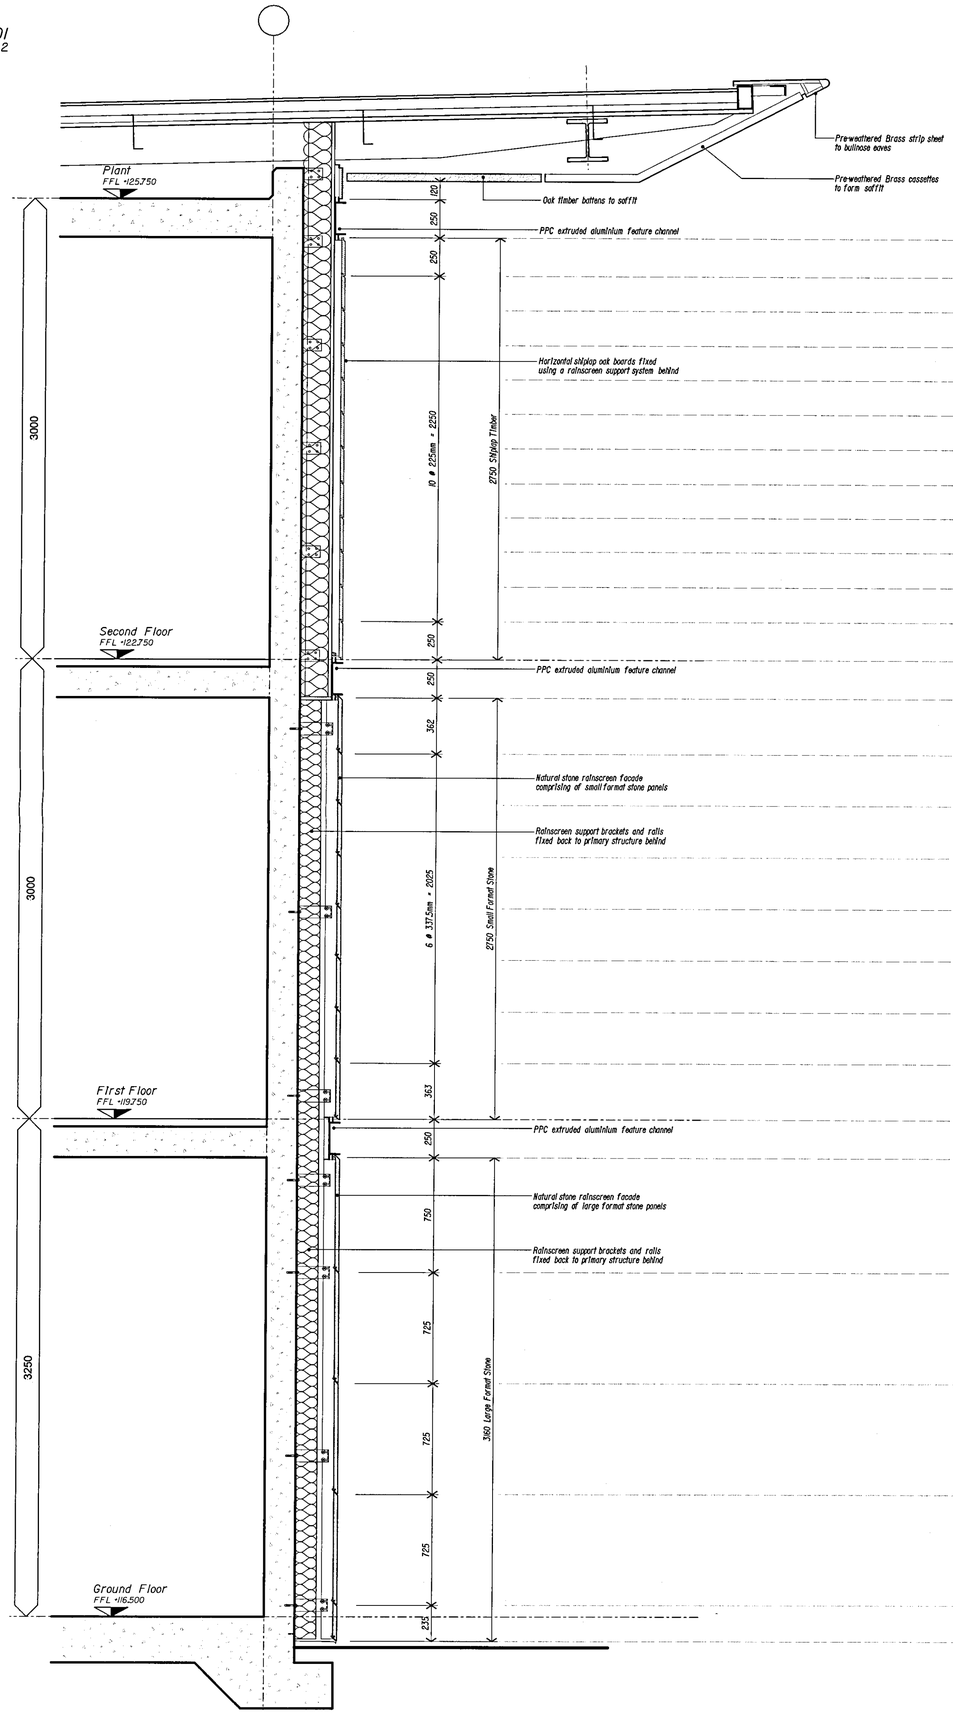

09003-371/02
Hotel Part Elevation (Facade Bay)
Scale: 1:20

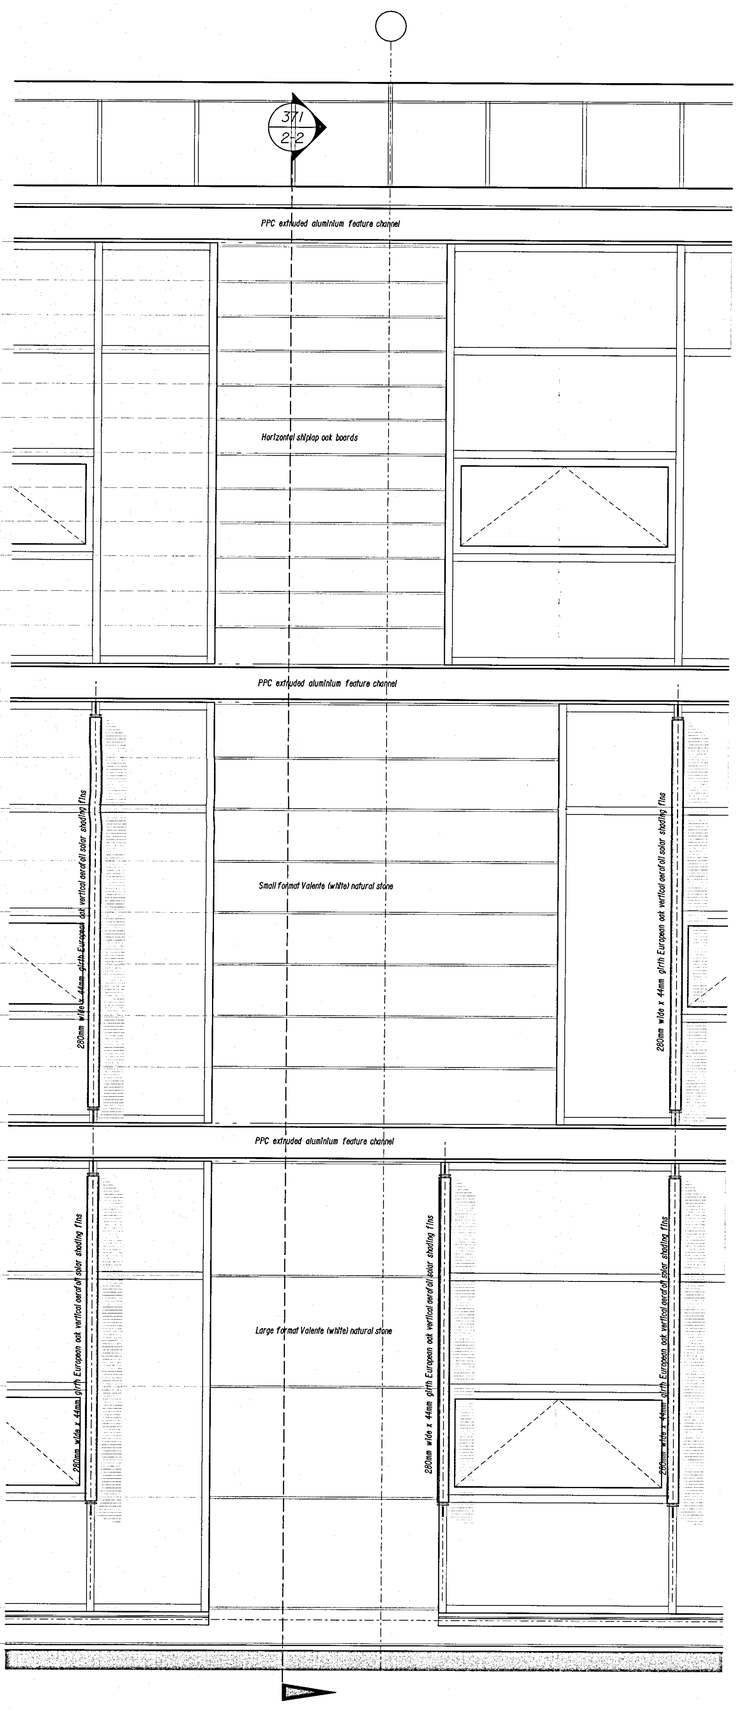

Notes
1. To be read with CDM Risk Register
2. Do not scale, check this is the latest version, if in doubt, ask see drawing issue log for issue history

09003-371/03
Hotel Section Location Plan
Scale: NTS

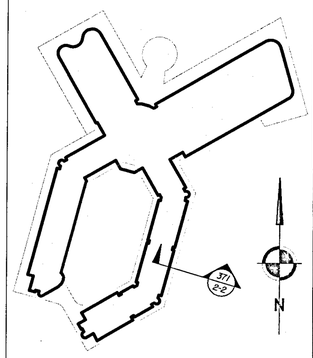

RECEIVED
2 4 FEB 2010
TIME: .....

P/10/00255

Rev	Notes	Date	By	Review
A	ISSUED FOR PLANNING	2010.02.12	MC	SG
-	Draft Issue For Comments	2010.01.29	MC	SG

redboxarchitecture

Red Box Architecture, St Nicholas Chare, Newcastle upon Tyne, NE1 1RJ
t: +44 (0)191 245 7105, f: +44 (0)191 245 7111, mail@redboxdesign.com, www.redboxdesign.com
Red Box Design Group Ltd trading as Red Box Architecture
redboxdesigngroup : redboxinteriors : redboxgallery

THE NATIONAL FOOTBALL CENTRE
ST GEORGE'S PARK

PROPOSED HOTEL
Section 2-2

See Dwg	09 003	371	A
A1	PLANNING		

copyright © Red Box Design Group Ltd 2010