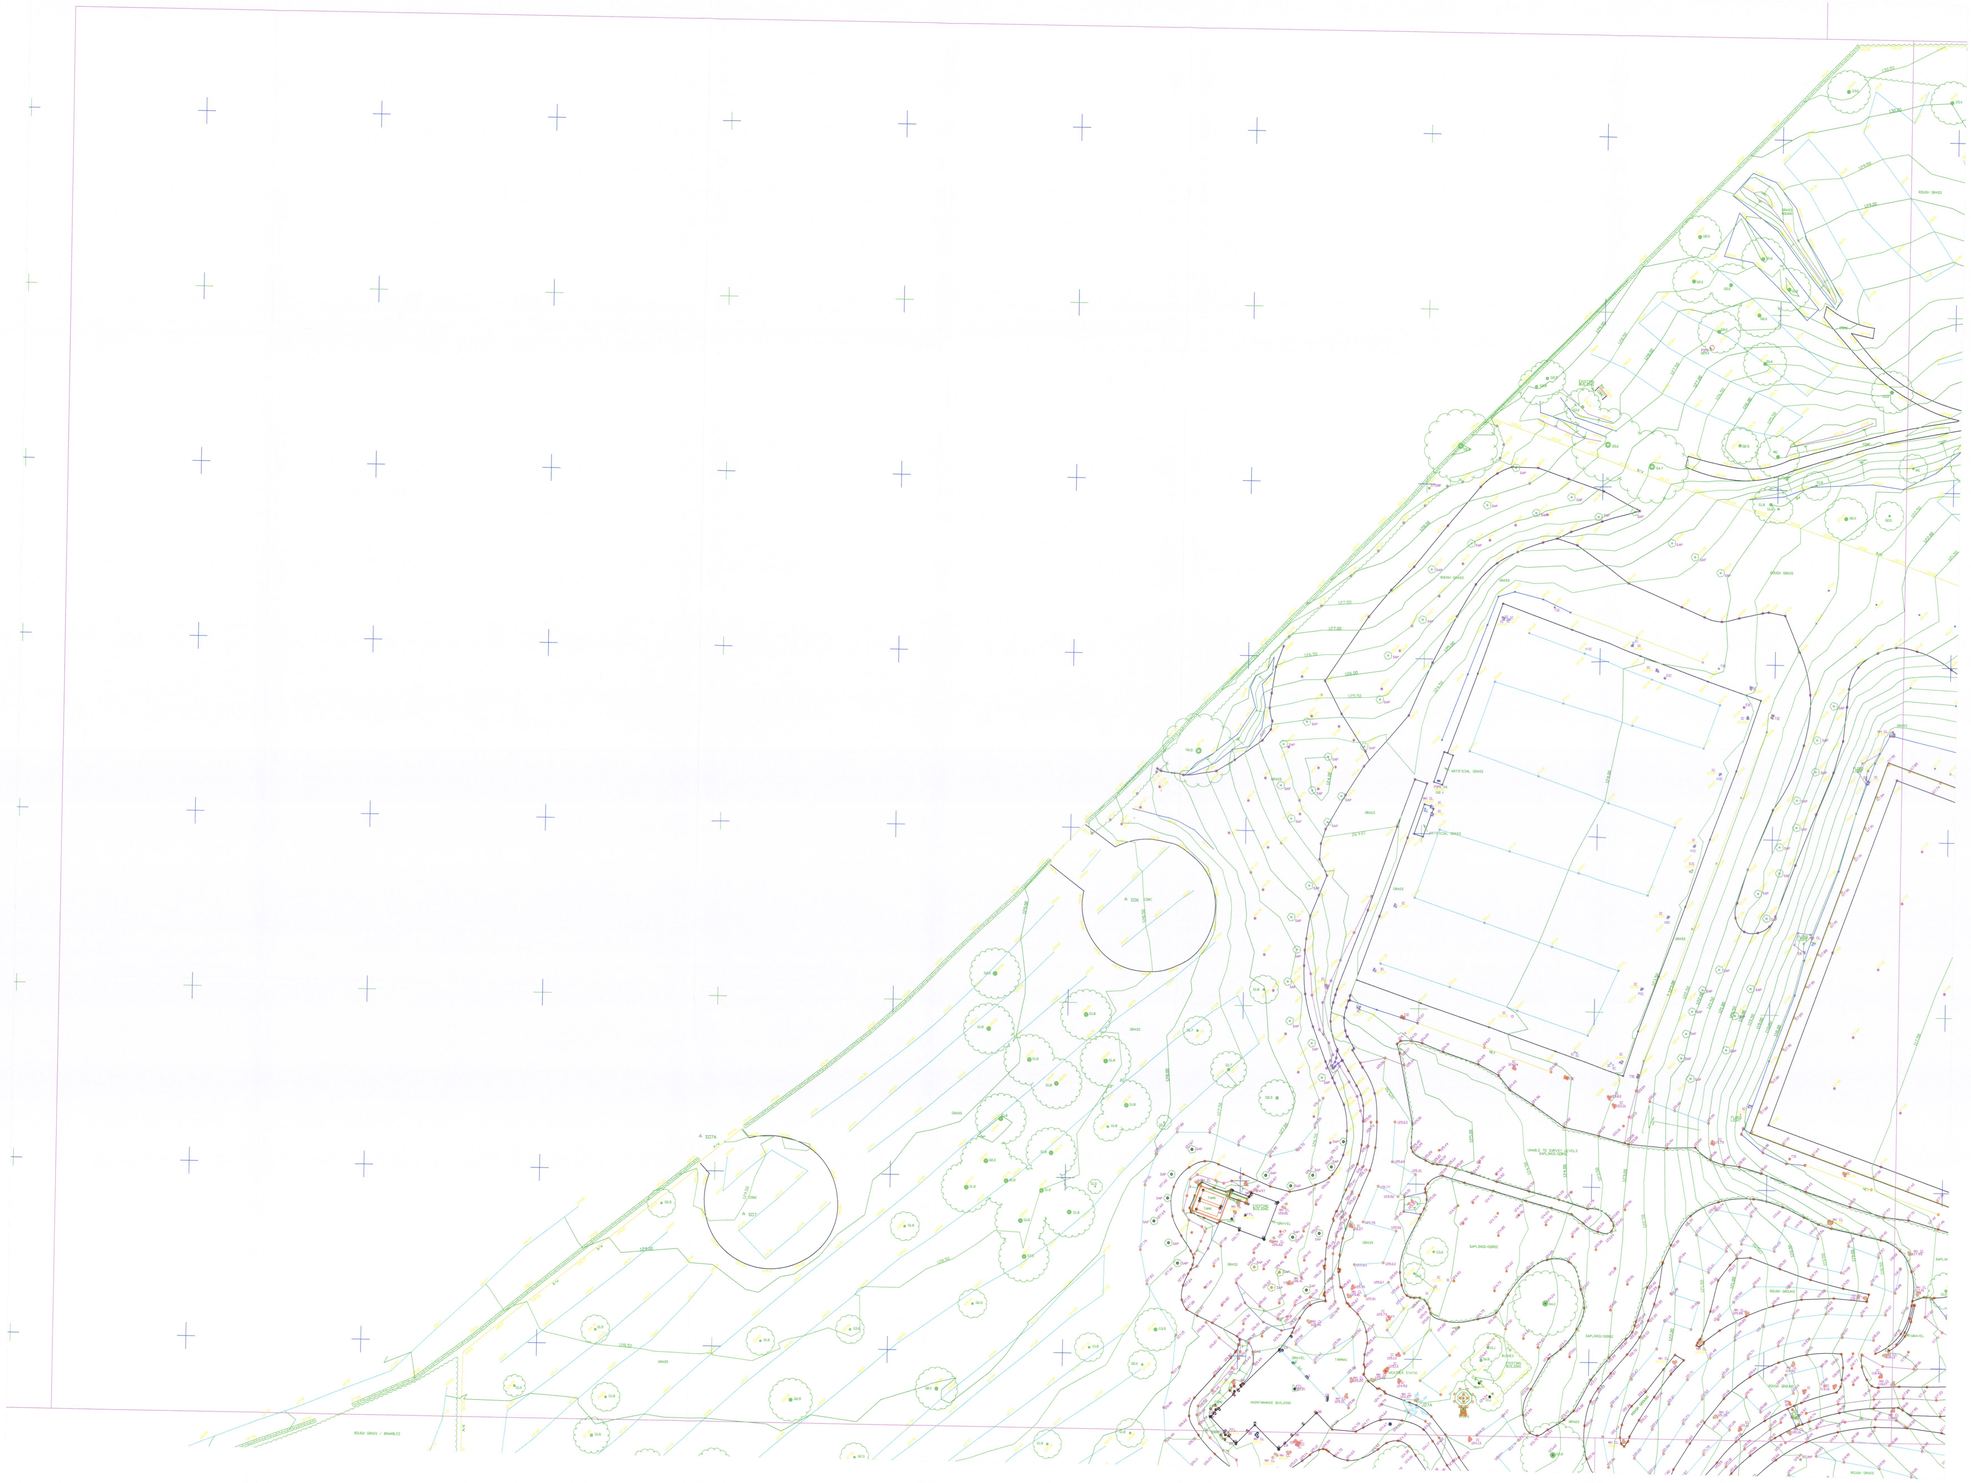

© Copyright Survey Operations Limited 2010
Reproduction in whole or in part by any means is prohibited without the prior permission of Survey Operations Limited.

Notes:

All levels relate to existing Site Datum. Orientation to existing Site Grid.

Survey Control Markers established for Mapping purposes only and should not be used for Construction without the written approval of Survey Operations Ltd.

STANDARD REFERENCE & ABBREVIATIONS

AMP.....Assumed Mapte
AV.....Air Valve
BW.....Barbed Wire
BS.....Bollard Beacon
BH.....Borehole
B.....Bed Level
BS.....Bus Stop
BT Box....British Telecom Box
BT.....British Telecom ID
BW.....Brick Wall
Bollard.....Bollard
B.....Bollard
C/B.....Close Boarded
C/G.....Corrugated Iron
C/P.....Creosote Paling
CB.....Control Box
CCTV.....Closed Circuit TV
CD.....Cable Duct
CHL.....Chain Link
C.....Cover Level
CM.....Cable Marker
CS.....Column
CONC.....Concrete
CP.....Cotton Pit
CPL.....Ceiling Level
CTV.....Cable Television
CWL.....Concrete Block Wall
Chy.....Chimney
Cul.....Culvert
DC.....Drainage Channel
DP.....Down Pipe
DR.....Drain
DCP.....Electricity Cable Pit
EIC.....Electricity Inspection Cover
E.J.....Expansion Joint
E.J.B.....Electricity Junction Box
EL SUB STN.....Electricity Sub Station
EL.....Eaves Level
E.B.....Electricity Box
EP.....Electricity Pole
ER.....Earth Rod
F.L.B.....Lower Bed
FFL.....Finished Floor Level
FH.....Fire Hydrant
FL.....Floor Level
FM.....Flagpole
GWL.....Garth Wall (Wall)
G.....Gulley
GP.....Guide Post
GSV.....Gas Stop Valve
HSE.....Housing
HV.....High Voltage
HT.....Height
I/R.....Iron Railing
IC.....Inspection Cover
I.....Invert Level
KO.....Kerb Outlet
L.B.....Letter Box
LP.....Lamp Post
MG.....Mesh Grate
MH.....Manhole
MRR.....Manner
MP.....Mile Post or Stone
NP.....Street Name Plate
O/HL.....Overhead
O/HL.....Overhead Transmission Line
OSBM.....Ordnance Survey Bench Mark
P/C.....Post & Chain
P/R.....Post & Rail
P/W.....Post & Wire
PAV.....Paving
PB.....Pillar Box
PC.....Pedestrian Crossing
PM.....Petrol Pump
PT.....Post or Pillar
RG.....Roaring Eye
RS.....Road Sign
RTW.....Retaining Wall
RWP.....Rain Water Pipe
SAP.....Sapling
SL.....Sump Level
SP.....Sign Post
SV.....Stop Valve (unspecified)
SVP.....Soil Vent Pipe
SW.....Stone Wall
SWL.....Soffit Level
T.....Traffic Bollard
TBM.....Temporary Bench Mark
TCB.....Telephone Call Box
TFR.....Taken From Records
TM.....Anchor Point (Waste/Pipes)
T.....Traffic Light
TLB.....Traffic Light Control Box
TP.....Toilet Paving
TWC.....Tarmac
TW.....Telecommunications Pole
TWL.....Top Wall
U/C.....Under Construction
U/G.....Underground
U/L.....Unable to Lift (WLD, etc)
VDP.....Vehicle Detector Pad
VP.....Vent Pipe
W/M.....Wire Mesh
WL.....Water Level
WM.....Water Meter
WO.....Wash Out
WST.....Water Stop Tap (domestic)
WSV.....Water Stop Valve (mains)

P/10/00255

RECEIVED
24 FEB 2010
TIME: .....

SurveY OPERATIONS
Smith Street, Skelmersdale, Lancs. WN8 8LN
Tel: 01695 725662 Fax: 01695 31816
Email: mail@survops.co.uk - www.survops.co.uk

Client
Bank Langton & Everest
Mosley Place
71 High Street
Lymm, Cheshire

Drawing Title
Topographical Survey of Land at
MOSS
Lymm, Cheshire
Sheet 1 of 2

Scale(s) 1:500	Surveyor
Date	Drawn
Job Number	Checked

Sheet Size & Drg Number & Revision
A0 DSR 1627/001