© Copyright Survey Operations Limited 2009
Reproduction in whole or in part by any means is prohibited without the prior permission of Survey Operations Limited.

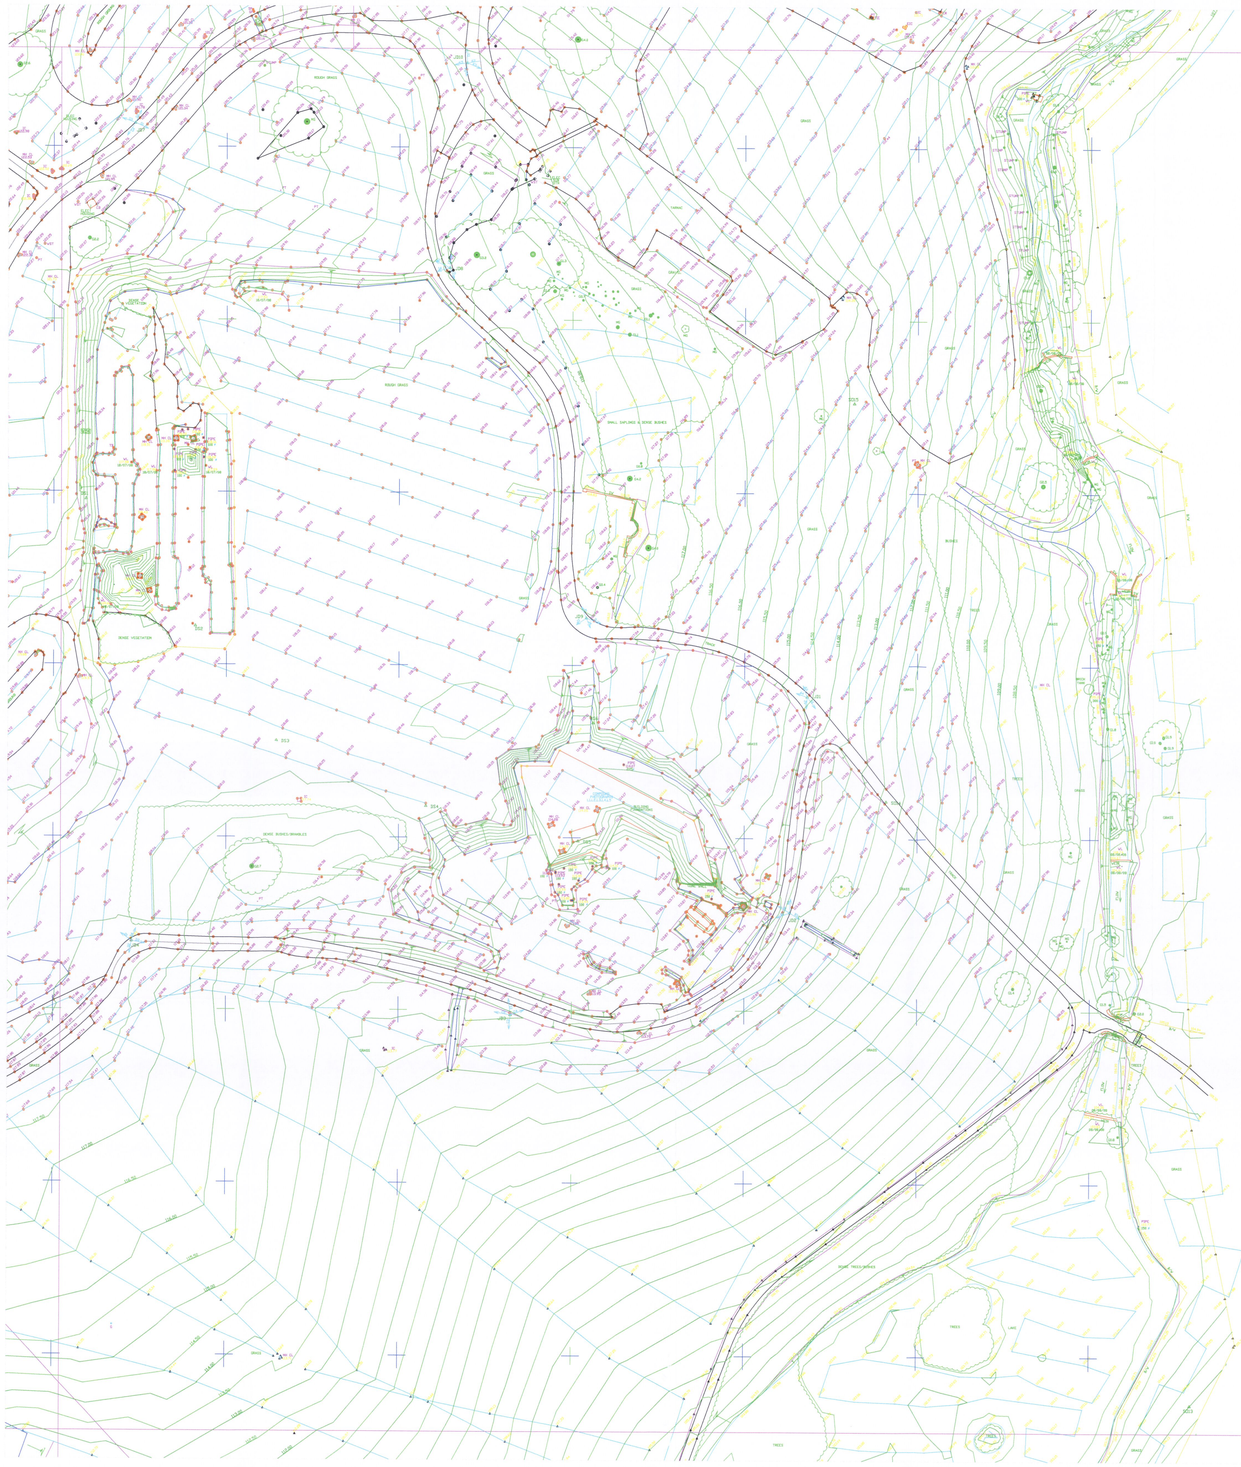

NOTES

All levels relate to existing Site Datum. Orientation to existing Site Grid.

Survey Control Markers established for Mapping purposes only and should not be used for Construction without the written approval of Survey Operations Ltd.

STANDARD REFERENCE & ABBREVIATIONS

(ARV)—Air Valve
BOL—Bollard
BT—British Telecom Box
CB—Catch Pit
CCTV—Closed Circuit TV
CL—Centre Line
COV—Cover
DP—Down Pipe
DRN—Drain
EOP—Electricity Cable Pit
EJC—Expansion Joint
FB—Flower Bed
FH—Fire Hydrant
GA—Gate
GP—Guide Post
HV—High Voltage
INV—Invert
IC—Inspection Cover
IL—Invert Level
LB—Letter Box
MH—Manhole
NP—Name Plate
OHL—Overhead
PC—Post & Chain
PR—Post & Rail
PW—Post & Wire
RE—Rodding Eye
RS—Road Sign
SVP—Soil Vent Pipe
TBM—Temporary Bench Mark
TP—Telephone Pole
TRV—Trees Tree Recorded
UG—Underground
VP—Vent Pipe
WL—Water Level
WM—Water Meter
WSV—Water Stop Tap (Hydrant)

P/10/00255

RECEIVED
24 FEB 2010
TIME: .....

Survey Operations
Smith Street, Skelmersdale, Lancs. WN8 8LN
Tel: 01695 725662 Fax: 01695 51816
Email: mail@survops.co.uk - www.survops.co.uk

Client
Wards Transport & Logistics
Rakehill Road
Off Eagle Brow
Lancaster, LA1 3EW

Drawing Title
Topographical Survey of Land At
OS
Scale 1:500 on A1
Sheet 1 of 1

Scale(s) 1:500	Surveyor DJ
Date JUL 08	Drawn AS
Job Number 08/167	Checked MD

Sheet Size & Drg Number & Revision
A0 08/167/001