© Crown copyright and database rights 2014 Ordnance Survey 100019422
You are not permitted to copy, sub-license, distribute or sell any of this data to third parties in any form.
Produced by Staffordshire County Council, 2014.

Drawing No. CDW8936/R00/09

Revision

P/2015/00875

Received 10/06/15

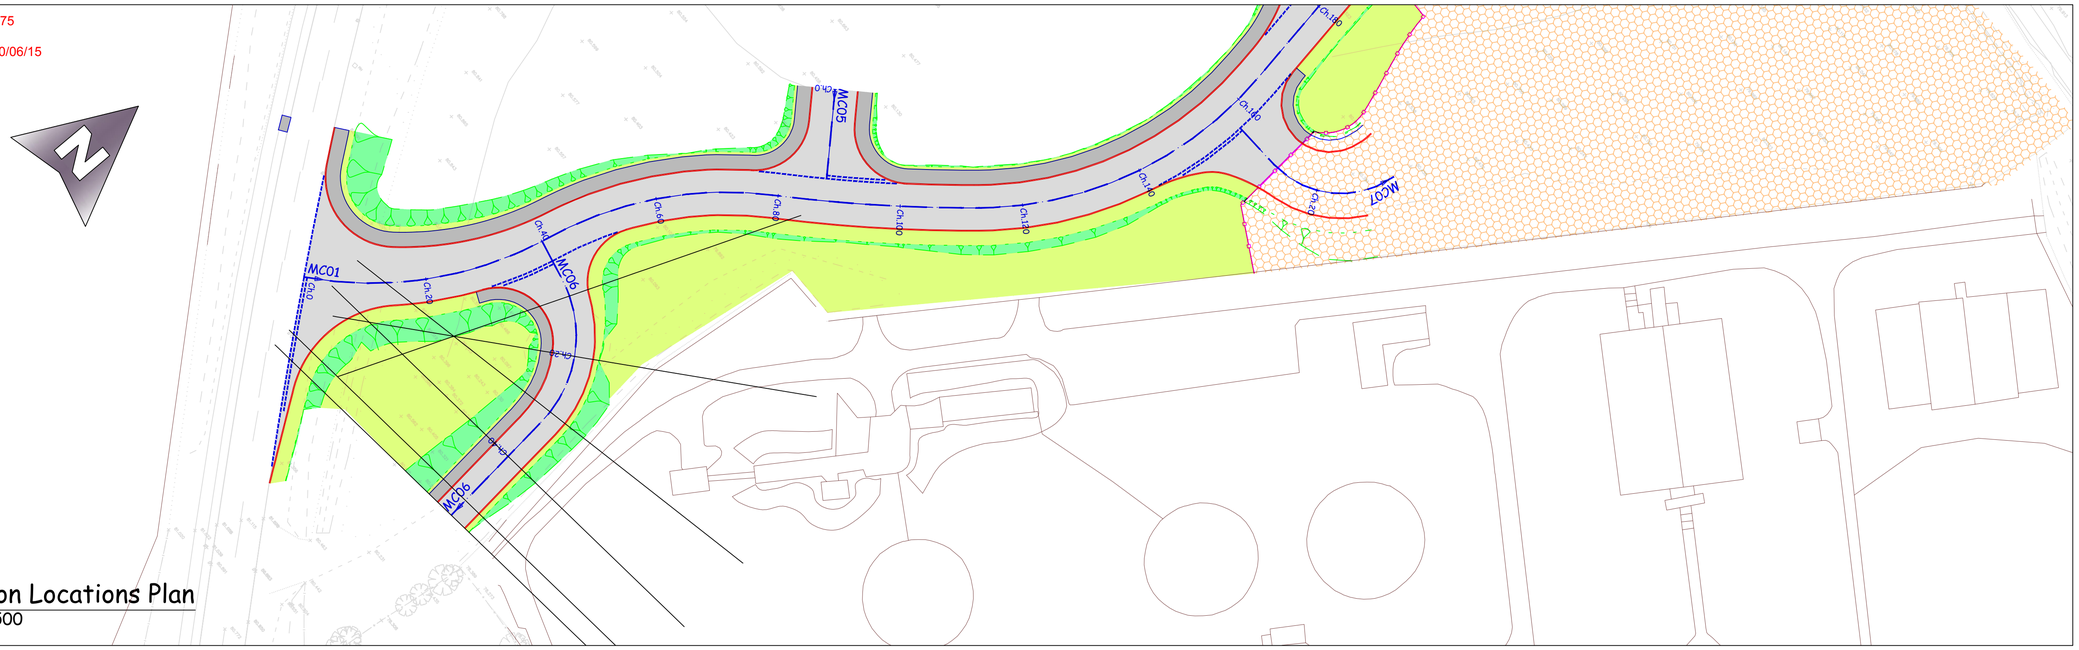

Section Locations Plan
Scale 1:500

Cross Sections MC06 - Access Spur
Scale 1:250H - 1:250V

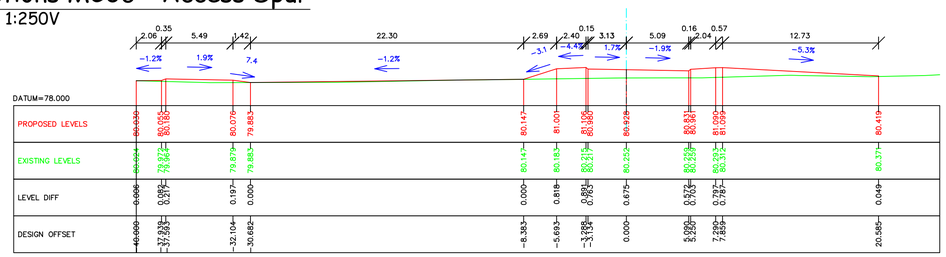

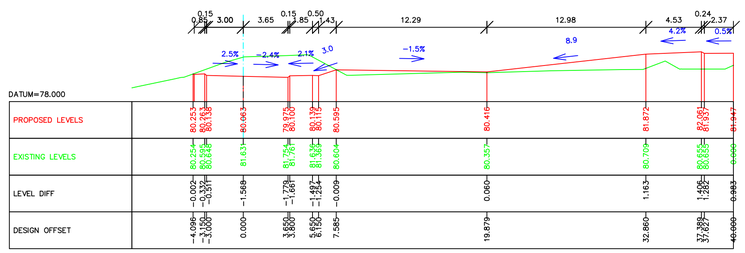

CHAINAGE 10m

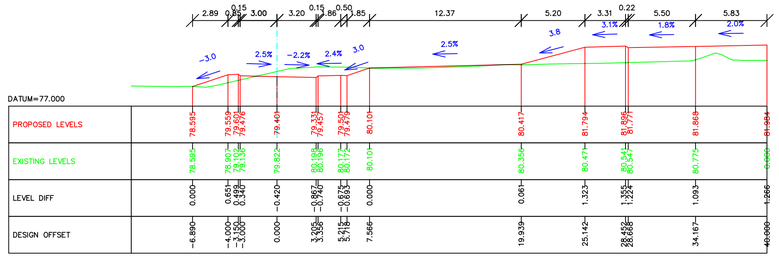

CHAINAGE 20m

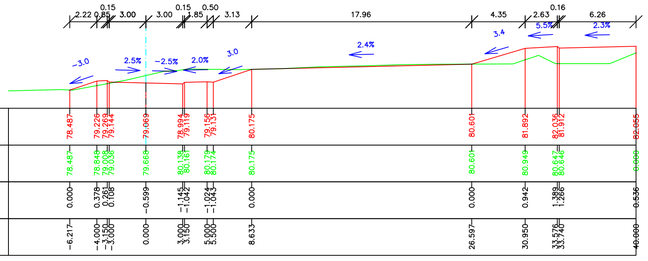

CHAINAGE 30m

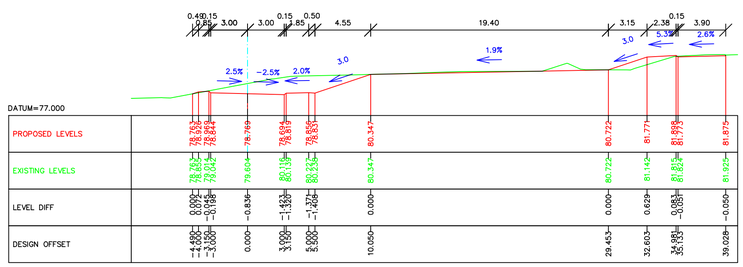

CHAINAGE 40m

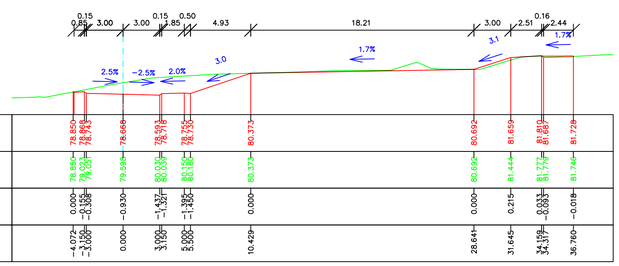

CHAINAGE 50m

CHAINAGE 53m

Rev	Date	Detail	By
Revisions			

Staffordshire County Council
working with amey

The Built County - Highways
1 Staffordshire Place
C/O Wedgwood Building,
Tipping Street
Stafford, ST16 2DH

A518 The Dove Way, Uttoxeter - HWRC

Access Highway Works Cross Sections MC06 - Access Spur

Prepared	Produced	Checked	Scale
MF	MF	SK	As Shown

Grid Reference
409 350, 334 500

Date	Size
June 2015	A1

Drawing No.	Revision
CDW8936/R00/09	

Status
Approved

A1

Trim to this line for A1

File Name:- J:\Highways\Major Projects\Powerhouse Central\Doveway HWRC-CDW8936\CAD\Disciplines\WIP\1 Live Drgs\CDW8936-R00-08-09.dwg
Layout Name:- A1-500 (2)

J:\Highways\Major Projects\Powerhouse Central\Doveway HWRC-CDW8936\CAD\Disciplines\WIP\1 Live Drgs\CDW8936-R00-08-09.dwg, 10/06/2015 14:19:23, MrsH