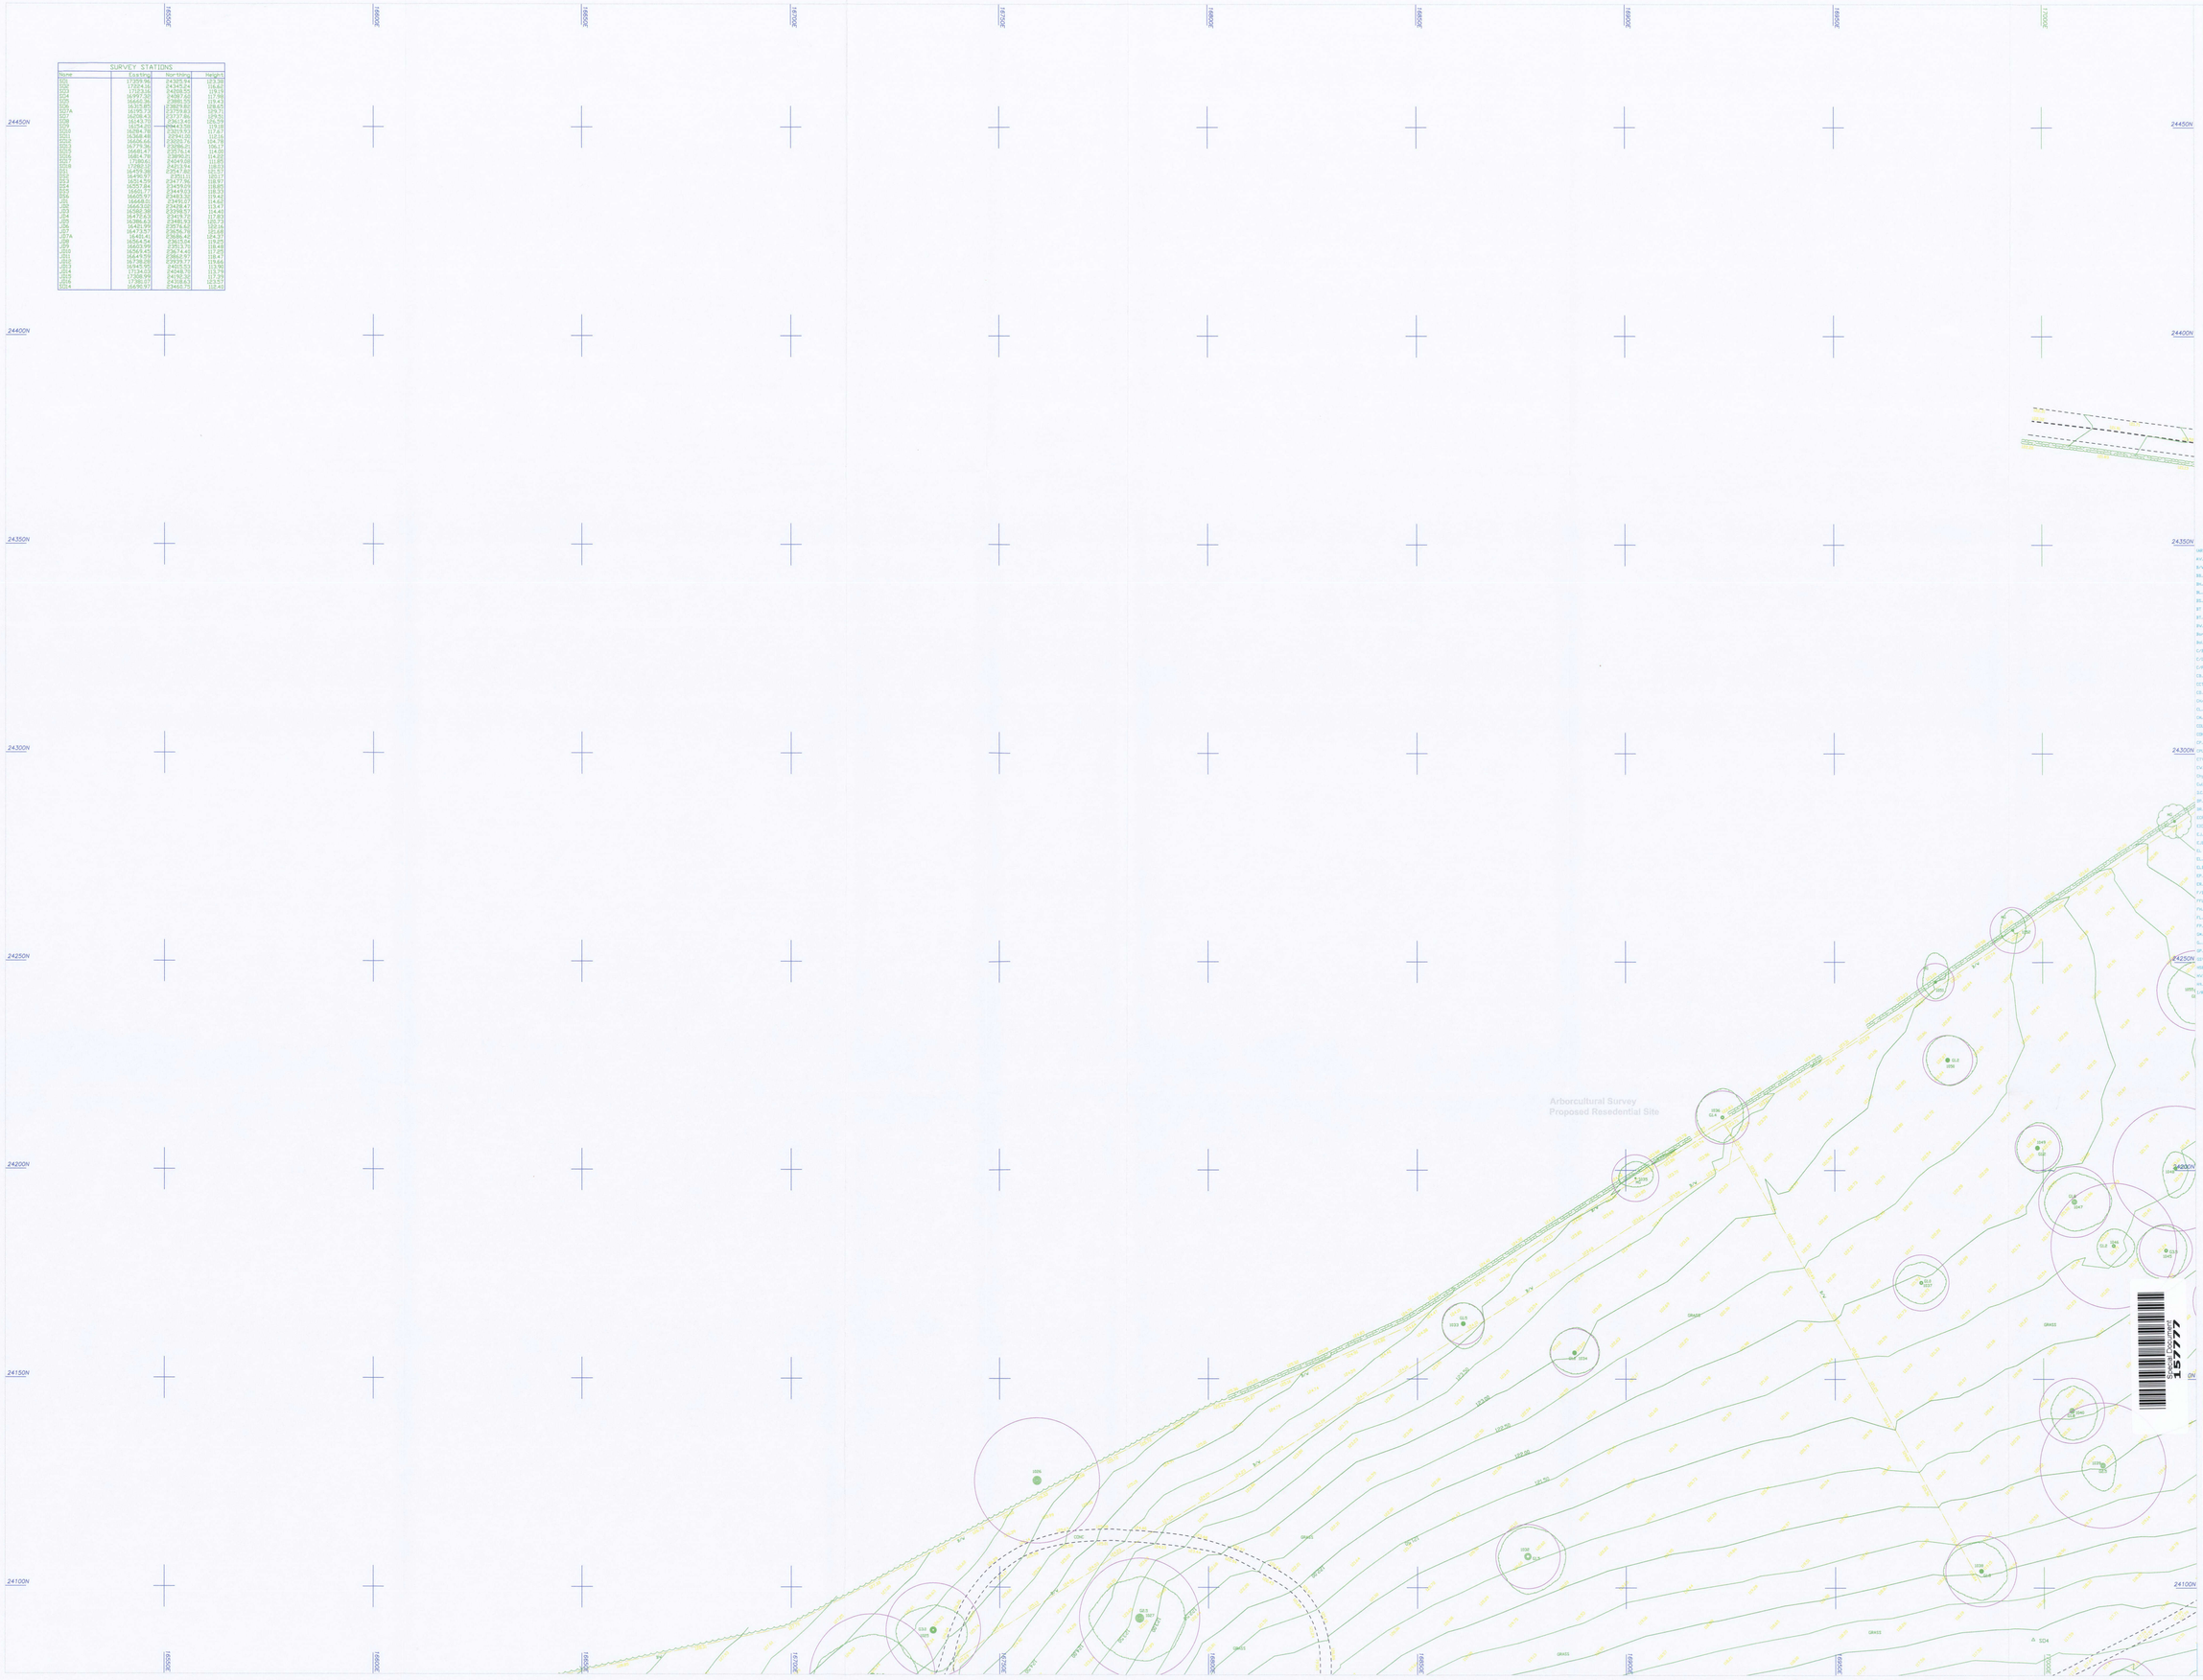

SURVEY STATIONS

Name	Eastings	Northings	Heights
101	17359.96	24375.94	113.39
102	17323.14	24398.54	113.71
103	17257.32	24399.52	114.16
104	16997.55	24387.22	117.96
105	16661.56	24385.12	119.43
106	16353.85	23929.80	108.65
107A	16348.43	23929.80	108.52
107	16348.43	23737.84	113.32
108	16143.70	23613.46	126.59
109	16143.70	23613.46	126.59
110	16364.19	23919.53	117.31
111	16368.49	24041.05	112.16
112	16456.64	23926.74	114.76
113	16775.36	23926.21	116.11
114	16814.74	23919.53	114.87
115	16814.74	23919.53	114.87
116	17380.41	24045.08	113.85
117	17380.41	24045.08	113.85
118	16459.38	24247.84	120.57
119	16496.97	24301.11	120.17
120	16524.54	24477.94	118.97
121	16522.84	24479.03	118.85
122	16602.97	24463.33	118.42
123	16605.97	24463.33	114.42
124	16668.81	24491.27	114.63
125	16668.81	24491.27	114.63
126	16562.38	24398.57	114.41
127	16478.63	23418.73	117.93
128	16386.63	23491.33	120.73
129	16475.97	23576.95	122.16
130	16475.97	23576.95	122.16
131	16455.41	23586.43	124.37
132	16564.54	23615.04	119.21
133	16564.54	23615.04	119.21
134	16563.47	23624.48	118.29
135	16649.59	23652.97	118.47
136	16718.03	23723.77	119.66
137	16718.03	23723.77	119.66
138	16734.69	24048.32	113.79
139	17358.99	24192.32	113.29
140	17380.97	24318.43	113.17
141	16495.97	24465.33	112.49

© Survey Operations Limited 2008
Reproduction in whole or in part by any means is prohibited without the prior permission of Survey Operations Limited.

N

Note:
All levels relate to existing Site Datum. Orientation to existing Site Grid.

Survey Control Markers established for Mapping purposes only and should not be used for Construction without the written approval of Survey Operations Ltd.

STANDARD REFERENCE & ABBREVIATIONS

(WP)....Assumed Route
AV....Air Valve
B/W....Barbed Wire
BB....Bellaby Beacon
BH....Borehole
BL....Bed Level
BS....Bus Stop
BT Box....British Telecom Box
BT....British Telecom JC
Brk....Brick Wall
Bar....Barrier
Bd....Bollard
C/L....Class Boarded
C/I....Corrugated Iron
C/P....Chestnut Paling
CB....Control Box
CCTV....Closed Circuit TV
CD....Cable Duct
CH/L....Chain Link
CL....Cover Level
CM....Cable Marker
COL....Column
CON....Concrete
CP....Cotton Pit
CPL....Coping Level
CT/V....Cable Television
CV....Concrete Block Wall
Chy....Chimney
Cul....Culvert
DC....Drainage Channel
DP....Down Pipe
DR....Drain
EDP....Electricity Cable Pit
EIC....Electricity Inspection Cover
E.J....Expansion Joint
E.J.B....Electricity Junction Box
E.S. SUB STN....Electricity Sub Station
EL....Kerb Level
EL B....Electricity Box
EP....Electricity Pole
ER....Earth Rod
F/B....Flower Bed
FFL....Finished Floor Level
FH....Fire Hydrant
FL....Floor Level
FP....Footpath
GRA....Grate (of tree)
G....Gulley
GP....Guide Post
GSV....Gas Stop Valve
HG....Hedging
HV....High Voltage
Ht....Height
I/P....Iron Railing
IC....Inspection Cover
I....Invert Level
KO....Kerb Outlet
LB....Letter Box
LP....Lamp Post
MG....Multi-Grill
MH....Manhole
MKR....Marker
M/S....Mile Post or Stone
N/P....Street Name Plate
O/H....Overhead
O/H T....Overhead Transmission Line
OSBM....Ordnance Survey Bench Mark
P/C....Post & Chain
P/R....Post & Rail
P/W....Post & Wire
PAV....Paving
PB....Pillar Box
PC....Pedestrian Crossing
PP....Petrol Pump
PT....Post or Pillar
RE....Reading Eye
RS....Road Sign
RTV....Retaining Wall
RWP....Rain Water Pipe
SAP....Sapling
SL....Sump Level
SP....Spot Point
SV....Stop Valve (unspecified)
SVP....Soil Vent Pipe
S....Stone Wall
Sof....Soffit Level
TB....Traffic Bollard
TBM....Temporary Bench Mark
TCB....Telephone Call Box
TFB....Timber Fribe Bollards
TE....Anchor Point (Route/Poles)
TL....Traffic Light
TL B....Traffic Light Control Box
TM....Ticket Machine
TR....Furnace
TP....Telecommunications Pole
TPIT....Trial Pit
U/C....Under Construction
U/G....Underground
V....Unable To Lift MH/JC etc
VDP....Vehicle Detector Pad
VP....Vent Pipe
W/M....Wire Mesh
W....Water Level
WM....Water Meter
WS....Wash Out
WST....Water Stop Tap (Hydrants)
WSV....Water Stop Valve (Mains)

	1	2
3	4	5
6	7	
8	9	
10		

Rec'd 8/4/10
P/10/00255
& P/10/00256

REVISED PLAN

Survey OPERATIONS
Smith Street, Skelmersdale, Lancs. WN8 8LN
Tel: 01695 725662 Fax: 01695 51816
EMail: mail@survops.co.uk – www.survops.co.uk

Client
Davis Langdon & Everest
Mouldy Place
71 High Holborn
London WC1V 6QS

Drawing Title
Topographical Survey of Land at
NFC
Burton on Trent
Sheet 1 of 10

Scale(s)	1:500	Surveyor	JD
Date	Sep 08	Drawn	AC
Job Number	081064	Checked	MG

Sheet Size & Drg Number & Revision
A0 081064/001

Scan Document
157777