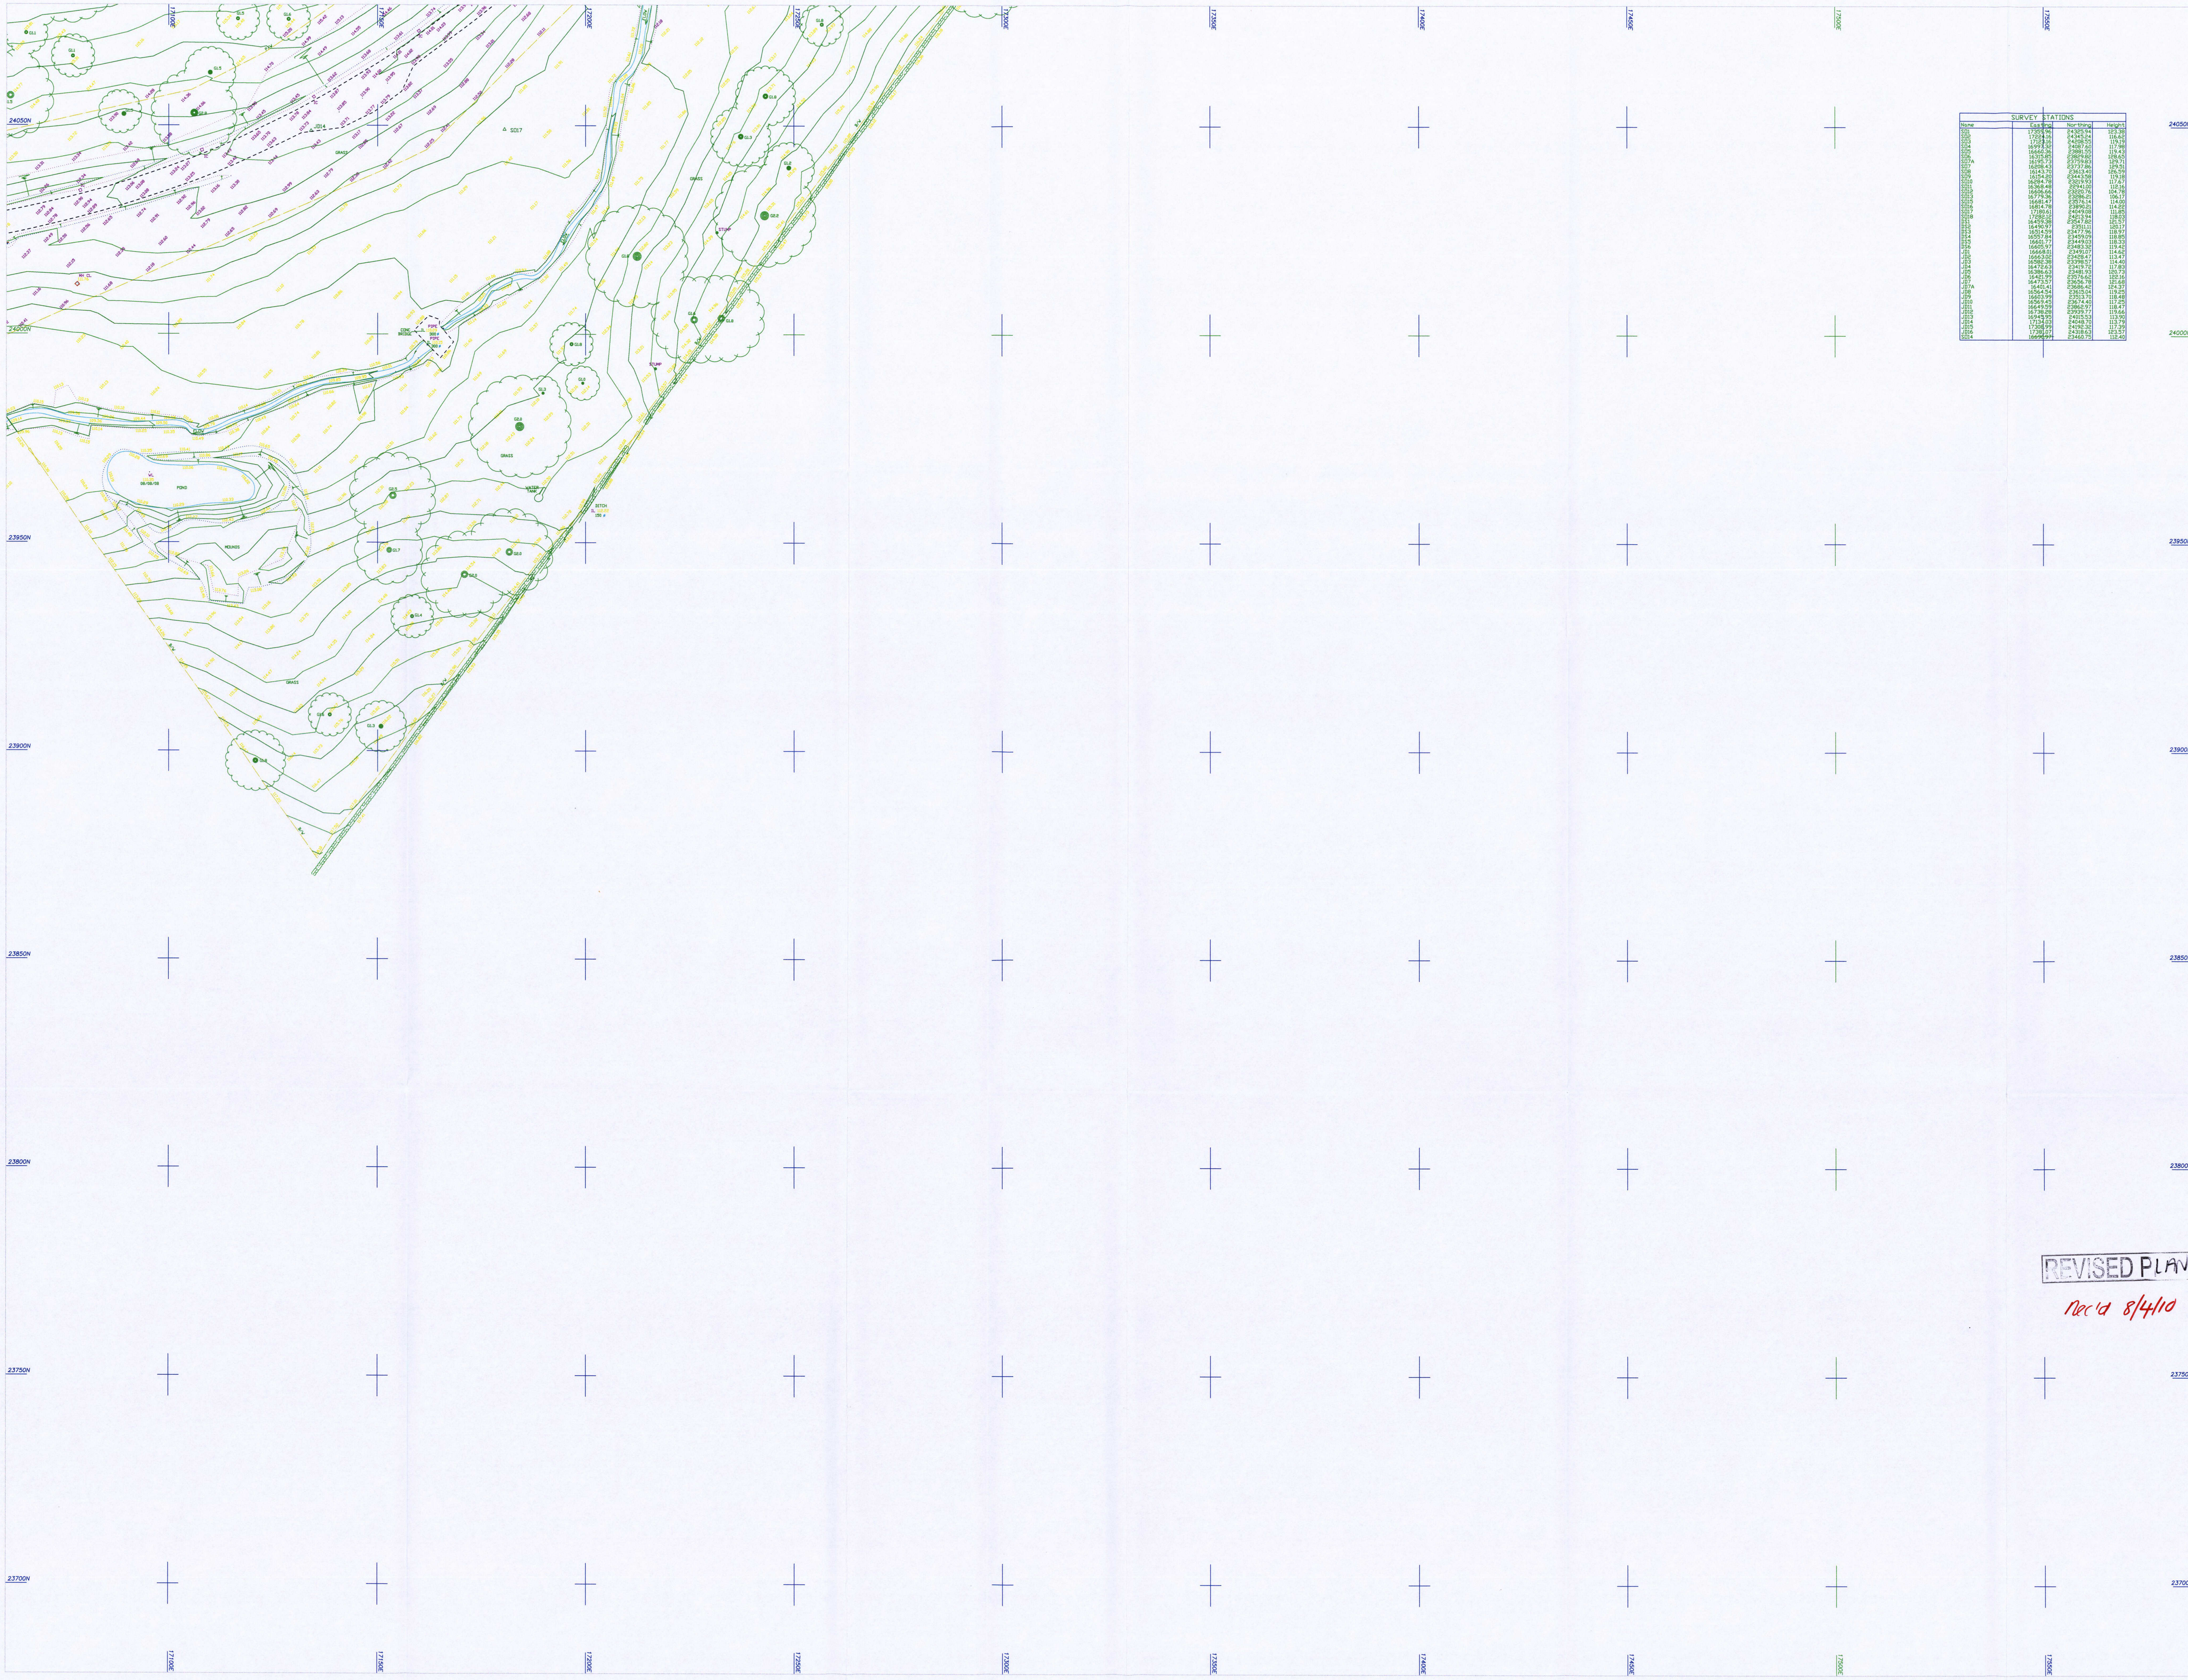

SURVEY STATIONS			
Name	Easting	Northing	Height
SO1	17359.96	24325.94	123.38
SO2	17224.16	24345.24	116.62
SO3	17123.16	24208.55	119.19
SO4	16997.32	24087.60	117.98
SO5	16660.36	23881.55	119.43
SO6	16315.85	23829.82	128.65
SO7A	16195.73	23759.83	129.71
SO7	16208.43	23737.86	129.51
SO8	16143.70	23613.40	126.59
SO9	16154.20	23443.58	119.18
SO10	16284.78	23219.93	117.67
SO11	16368.48	22941.00	112.16
SO12	16606.66	23220.76	104.78
SO13	16779.36	23286.21	106.17
SO15	16681.47	23576.14	114.00
SO16	16814.78	23890.21	114.22
SO17	17180.61	24049.08	111.85
SO18	17282.12	24213.94	118.03
DS1	16459.38	23547.82	121.57
DS2	16490.97	23511.11	120.17
DS3	16514.59	23477.96	118.97
DS4	16557.84	23459.09	118.85
DS5	16601.77	23449.03	118.33
DS6	16605.97	23483.32	119.42
JD1	16668.01	23491.07	114.62
JD2	16663.02	23428.47	113.47
JD3	16582.38	23398.57	114.40
JD4	16472.63	23419.72	117.83
JD5	16386.63	23481.93	120.73
JD6	16421.99	23576.62	122.16
JD7	16473.57	23656.78	121.68
JD7A	16401.41	23686.42	124.37
JD8	16564.54	23615.04	119.25
JD9	16603.99	23513.70	118.48
JD10	16569.45	23674.40	117.25
JD11	16649.59	23862.97	118.47
JD12	16738.28	23939.77	119.66
JD13	16945.95	24015.53	113.90
JD14	17134.03	24048.70	113.79
JD15	17308.99	24192.32	117.39
JD16	17381.07	24318.63	123.57
SO14	16690.97	23460.75	112.40

© Survey Operations Limited 2008

Reproduction in whole or in part by any means is prohibited without the prior permission of Survey Operations Limited.

N

Note:

All levels relate to existing Site Datum.
Orientation to existing Site Grid.

Survey Control Markers established for Mapping purposes only and should not be used for Construction without the written approval of Survey Operations Ltd.

STANDARD REFERENCE & ABBREVIATIONS

(AR)......Assumed Route
AV......Air Valve
B/V......Barbed Wire
BB......Belisha Beacon
BH......Borehole
BL......Bed Level
BS......Bus Stop
BT Box......British Telecom Box
BT......British Telecom IC
BW......Brick Wall
Bar......Barrier
Bol......Bollard
C/B......Close Boarded
C/I......Corrugated Iron
C/P......Chestnut Paling
CB......Control Box
CCTV......Closed Circuit TV
CD......Cable Duct
CH/L......Chain Link
CL......Cover Level
CM......Cable Marker
COL......Column
CONC......Concrete
CP......Catch Pit
CPL......Coping Level
CTV......Cable Television
CW......Concrete Block Wall
Chy......Chimney
Cul......Culvert
D.C......Drainage Channel
DP......Down Pipe
DR......Drain
ECP......Electricity Cable Pit
EIC......Electricity Inspection Cover
E.J......Expansion Joint
EJB......Electricity Junction Box
EL SUB STN......Electricity Sub Station
EL......Eaves Level
ELB......Electricity Box
EP......Electricity Pole
ER......Earth Rod
F/B......Flower Bed
FFL......Finished Floor Level
FH......Fire Hydrant
FL......Floor Level
FP......Flagpole
G×.×......Girth (of tree)
G......Gulley
GP......Guide Post
GSV......Gas Stop Valve
HSE......Housing
HV......High Voltage
Ht......Height
I/R......Iron Railing
IC......Inspection Cover
IL......Invert Level
KO......Kerb Outlet
LB......Letter Box
LP......Lamp Post
MG......Multi-Girth
MH......Manhole
MKR......Marker
MP,MS......Mile Post or Stone
NP......Street Name Plate
O/H......Overhead
OHTL......Overhead Transmission Line
OSBM......Ordnance Survey Bench Mark
P/C......Post & Chain
P/R......Post & Rail
P/W......Post & Wire
PAV......Paving
PB......Pillar Box
PC......Pedestrian Crossing
PP......Petrol Pump
PT......Post or Pillar
RE......Rodding Eye
RS......Road Sign
RTW......Retaining Wall
RWP......Rain Water Pipe
SAP......Sapling
SL......Sump Level
SP......Sign Post
SV......Stop Valve (unspecified)
SVP......Soil Vent Pipe
SW......Stone Wall
Sol......Soffit Level
TB......Traffic Bollard
TBM......Temporary Bench Mark
TCB......Telephone Call Box
TFR......Taken From Records
TIE......Anchor Point (Masts/Poles)
TL......Traffic Light
TLB......Traffic Light Control Box
TM......Ticket Machine
TMC......Tarmac
TP......Telecommunications Pole
TPIT......Trial Pit
U/C......Under Construction
U/G......Underground
UTL......Unable to Lift (MH,IC etc)
VDP......Vehicle Detector Pad
VP......Vent Pipe
W/M......Wire Mesh
WL......Water Level
WM......Water Meter
WO......Wash Out
WST......Water Stop Tap (domestic)
WSV......Water Stop Valve (mains)

	1	2	
3	4	5	
6	7		
8	9		
10			

SHEET LAYOUT

P/10/00255
& P/10/00256

REVISED PLAN

Rec'd 8/4/10

Survey OPERATIONS

Smith Street, Skelmersdale, Lancs. WN8 8LN
Tel: 01695 725662 Fax: 01695 51816
EMail: mail@survops.co.uk - www.survops.co.uk

Client
Davis Langdon & Everest
MidCity Place
71 High Holborn
London, WC1V 6QS

Drawing Title
Topographical Survey of Land at :
NFC
Burton on Trent
Sheet 5 of 10

Scale(s) 1:500	Surveyor JD
Date Sep 08	Drawn AC
Job Number 08I064	Checked MG

Sheet Size & Drg Number & Revision
A0 08I064/005