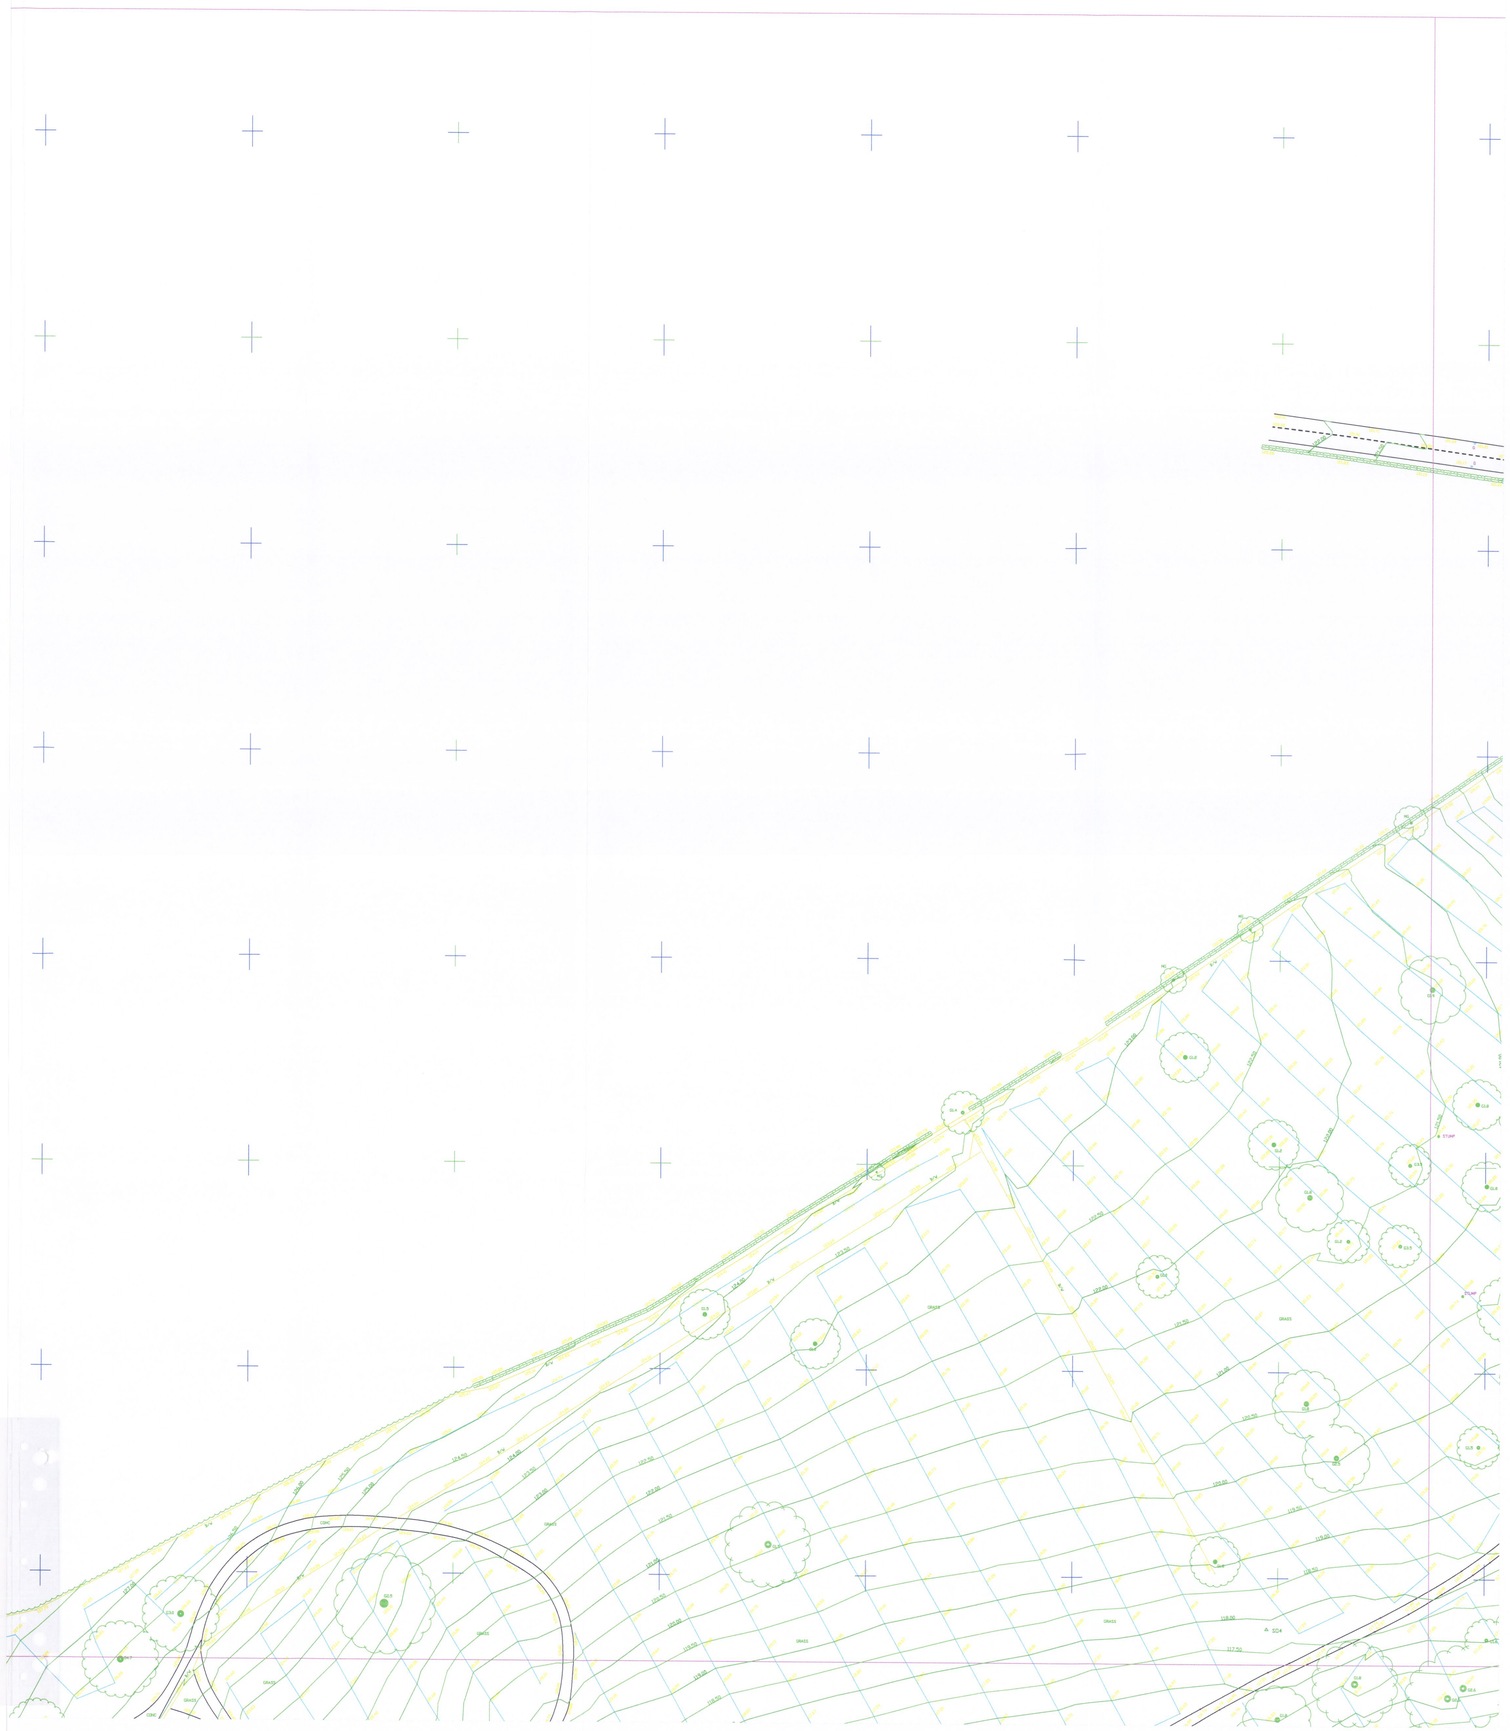

© Survey Operations Limited 2008
Reproduction in whole or in part by any means is prohibited without the prior permission of Survey Operations Limited.

N

Notes:

All levels relate to existing Site Datum. Orientation to existing Site Grid.

Survey Control Markers established for Mapping purposes only and should not be used for Construction without the written approval of Survey Operations Ltd.

STANDARD REFERENCE & ABBREVIATIONS

(ARR).....Assumed Route	IC.....Inspection Cover
AV.....Air Valve	IL.....Invert Level
B/W.....Barbed Wire	KO.....Kerb Outlet
BB.....Belisha Beacon	LB.....Letter Box
BH.....Borehole	LP.....Lamp Post
BL.....Bed Level	MG.....Mail-Girth
BS.....Bus Stop	MH.....Manhole
BT Box...British Telecom Box	MKR.....Marker
BT.....British Telecom IC	MP,MS...Mile Post or Stone
BW.....Brick Wall	NP.....Street Name Plate
Bar.....Barrier	O/H.....Overhead
Bol.....Bollard	OHTL.....Overhead Transmission Line
C/B.....Close Boarded	OSBM.....Ordnance Survey Bench Mark
C/I.....Corrugated Iron	P/C.....Post & Chain
C/P.....Chestnut Paling	P/R.....Post & Rail
CB.....Control Box	P/W.....Post & Wire
CCTV.....Closed Circuit TV	PAV.....Paving
CD.....Cable Duct	PB.....Pillar Box
CH/L.....Chain Link	PC.....Pedestrian Crossing
CL.....Column Level	PP.....Petrol Pump
CM.....Cable Marker	PI.....Post or Pillar
COL.....Column	RE.....Rodding Eye
CONC.....Concrete	RS.....Road Sign
CP.....Catch Pit	R/W.....Retaining Wall
CPL.....Coping Level	RWP.....Rain Water Pipe
CTV.....Cable Television	SAP.....Sapling
CW.....Concrete Block Wall	SL.....Sump Level
Chy.....Chimney	SP.....Sign Post
Cul.....Culvert	SV.....Stop Valve (unspecified)
D/C.....Drainage Channel	SVP.....Soil Vent Pipe
DP.....Down Pipe	SW.....Stone Wall
DR.....Drain	Soffit.....Soffit Level
ECP.....Electricity Cable Pit	TB.....Traffic Bollard
EIC.....Electricity Inspection Cover	TBM.....Temporary Bench Mark
EJ.....Expansion Joint	TCB.....Telephone Call Box
EJB.....Electricity Junction Box	TFR.....Tower From Records
EL SUB ETN.Electricity Sub Station	TIC.....Anchor Point (Mobile/Moles)
EL.....Eaves Level	TL.....Traffic Light
ELB.....Electricity Box	TLB.....Traffic Light Control Box
EP.....Electricity Pole	TM.....Ticket Machine
ER.....Earth Rod	TMC.....Tarmac
F/B.....Flower Bed	TP.....Telecommunications Pole
FFL.....Finished Floor Level	TPIT.....Inspection Pit
FH.....Fire Hydrant	U/C.....Under Construction
FL.....Floor Level	U/G.....Underground
FP.....Flagpole	U/L.....Unable to Lift (MHIC etc)
GMA.....Girth (of tree)	VDP.....Vehicle Detector Pad
G.....Gutter	VP.....Vent Pipe
GP.....Guide Posts	W/M.....Wire Mesh
GSV.....Gas Stop Valve	WL.....Water Level
HSE.....Housing	WM.....Water Meter
HV.....High Voltage	WO.....Wash Out
Ht.....Height	WST.....Water Stop Tap (domestic)
I/R.....Iron Railing	WSV.....Water Stop Valve (mains)

SurveY OPERATIONS
Smith Street, Skelmersdale, Lancs. WN8 8LN
Tel: 01695 725662 Fax: 01695 51816
EMail: mail@survops.co.uk - www.survops.co.uk

Client
Davis Langdon & Everest
Mobility Place
71 High Holborn
London WC1V 6QS

Drawing Title
Topographical Survey of Land at
A511,
Burton on Trent
Sheet 1 of 4

Scale(s) 1:500	Surveyor JD
Date Jul 08	Drawn AC
Job Number 08F167	Checked MG

Sheet Size & Drg Number & Revision
A0 08F167/001

RECEIVED
24 FEB 2010
TIME: .....

P/10/00255